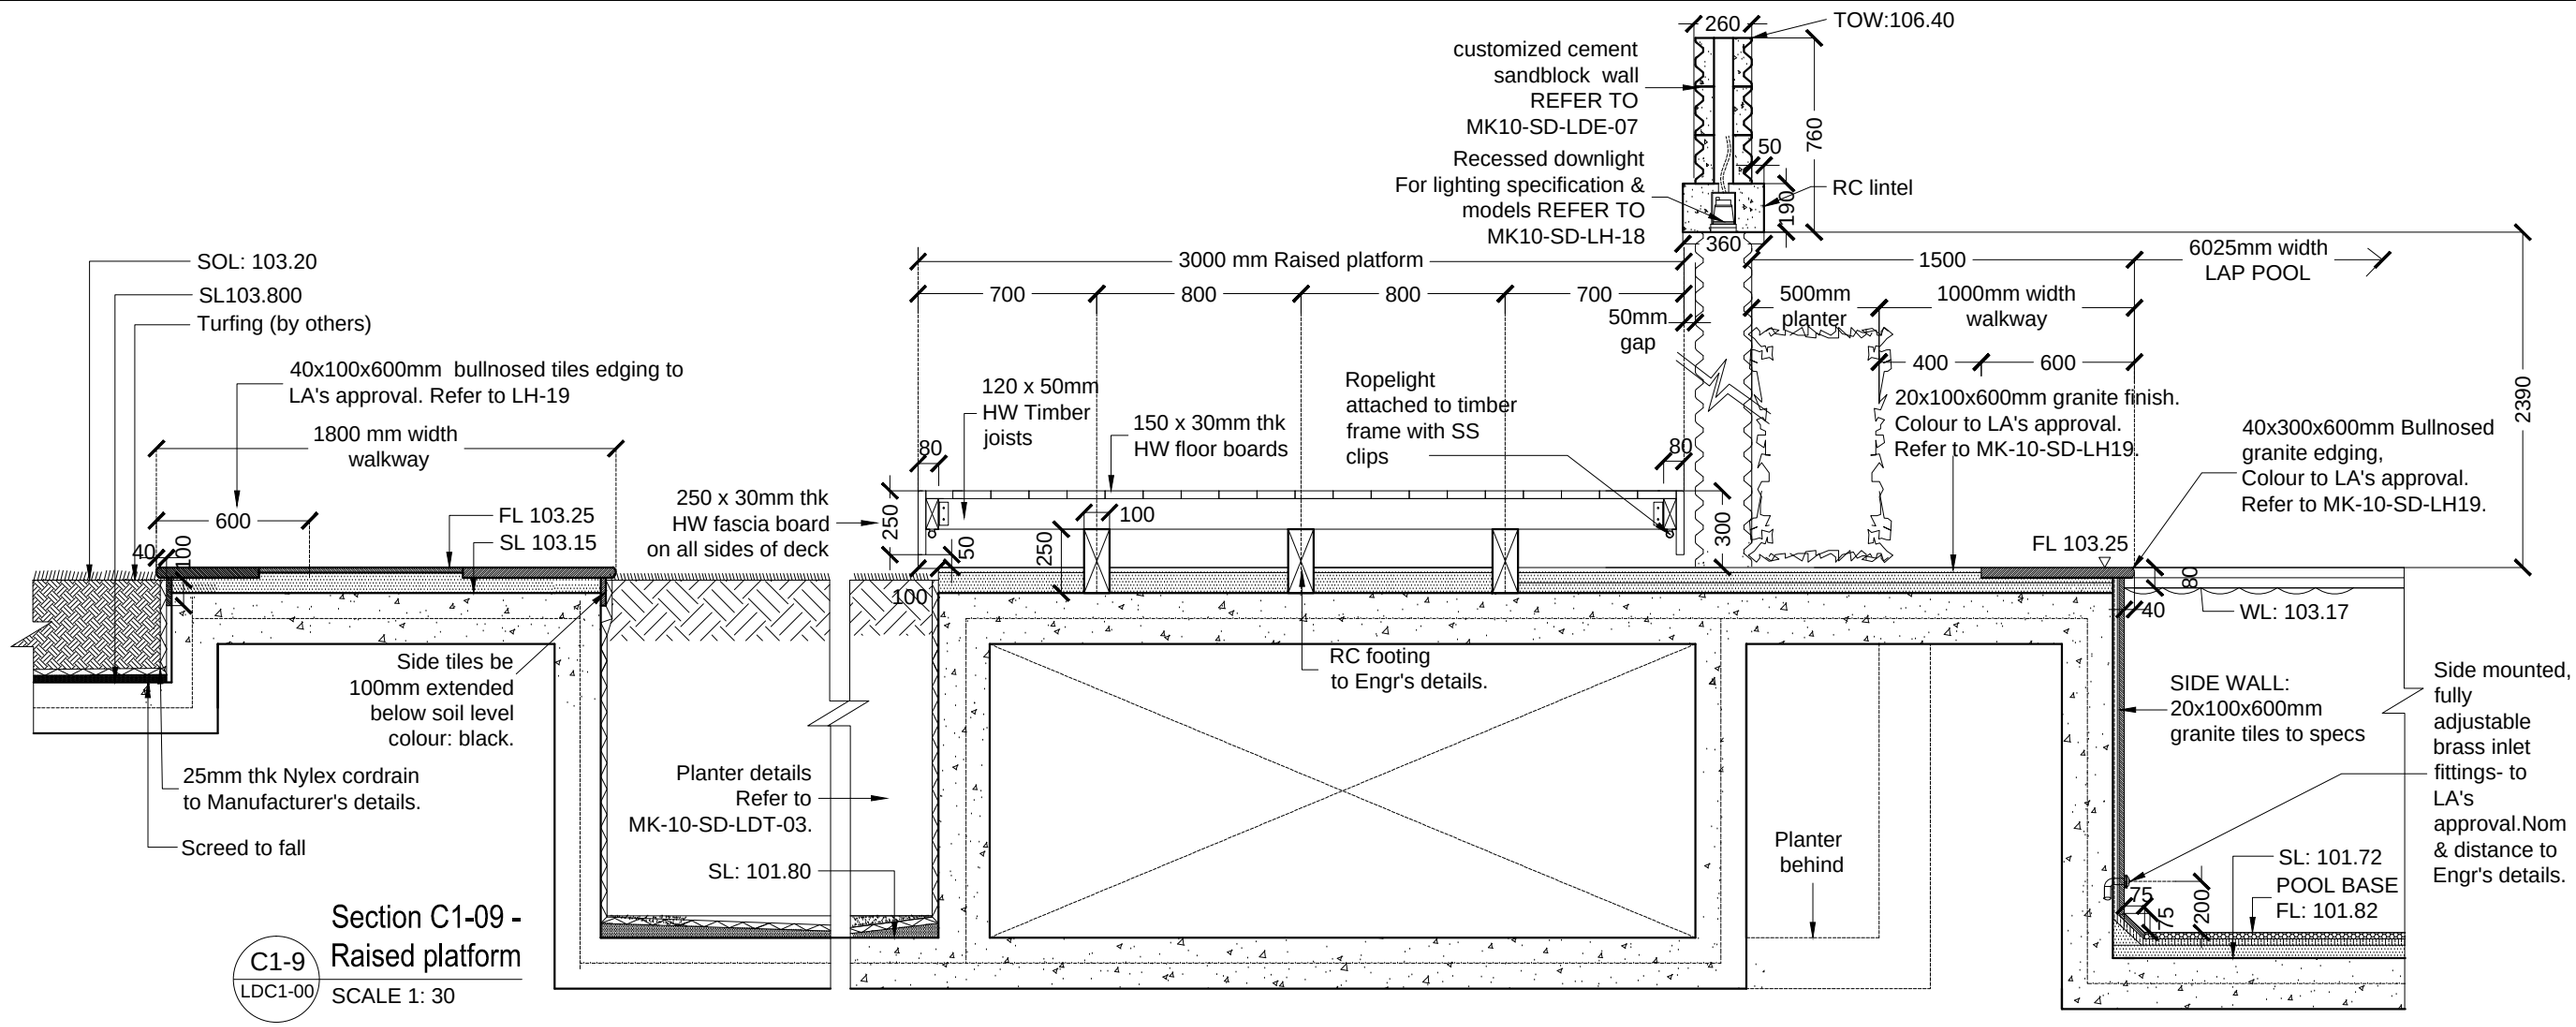
TOW:106.40
260
customized cement sandblock wall REFER TO MK10-SD-LDE-07
760
50
Recessed downlight For lighting specification & models REFER TO MK10-SD-LH-18
190
RC lintel
360
3000 mm Raised platform
1500
6025mm width LAP POOL
700
800
800
700
50mm gap
500mm planter
1000mm width walkway
400
600
SOL: 103.20
SL103.800
Turfing (by others)
40x100x600mm bullnosed tiles edging to LA's approval. Refer to LH-19
1800 mm width walkway
120 x 50mm HW Timber joists
150 x 30mm thk HW floor boards
Ropelight attached to timber frame with SS clips
20x100x600mm granite finish. Colour to LA's approval. Refer to MK-10-SD-LH19.
40x300x600mm Bullnosed granite edging, Colour to LA's approval. Refer to MK-10-SD-LH19.
2390
80
80
250 x 30mm thk HW fascia board on all sides of deck
250
50
250
100
100
300
600
FL 103.25
SL 103.15
40
100
FL 103.25
80
40
WL: 103.17
Side tiles be 100mm extended below soil level colour: black.
RC footing to Engr's details.
SIDE WALL: 20x100x600mm granite tiles to specs
Side mounted, fully adjustable brass inlet fittings- to LA's approval.Nom & distance to Engr's details.
25mm thk Nylex cordrain to Manufacturer's details.
Planter details Refer to MK-10-SD-LDT-03.
Planter behind
Screed to fall
SL: 101.80
SL: 101.72
POOL BASE FL: 101.82
75
75
200
C1-9
LDC1-00
Section C1-09 - Raised platform
SCALE 1: 30
TOW:106.40
Recessed downlight For lighting specification & models REFER TO MK10-SD-LH-18
1100
1100
500
500
1200mm wall opening
1200mm wall opening
RC lintel
wall opening
customized cement sandblock wall REFER TO MK10-SD-LDE-07
700mm planting hedge
700mm planter
900
3000 mm Raised platform
3000 mm Raised platform
900
900
250 x 30mm thk HW fascia board on all sides of deck
Hard pave floor: FL: 103.25
150 x 30mm thk HW floor boards
FL: 103.55
FL: 103.25
150 x 30mm thk HW floor boards
80
250
50
250
50
100
100
C1-10
LDC1-00
Section C1-10 - Raised platform
SCALE 1: 30