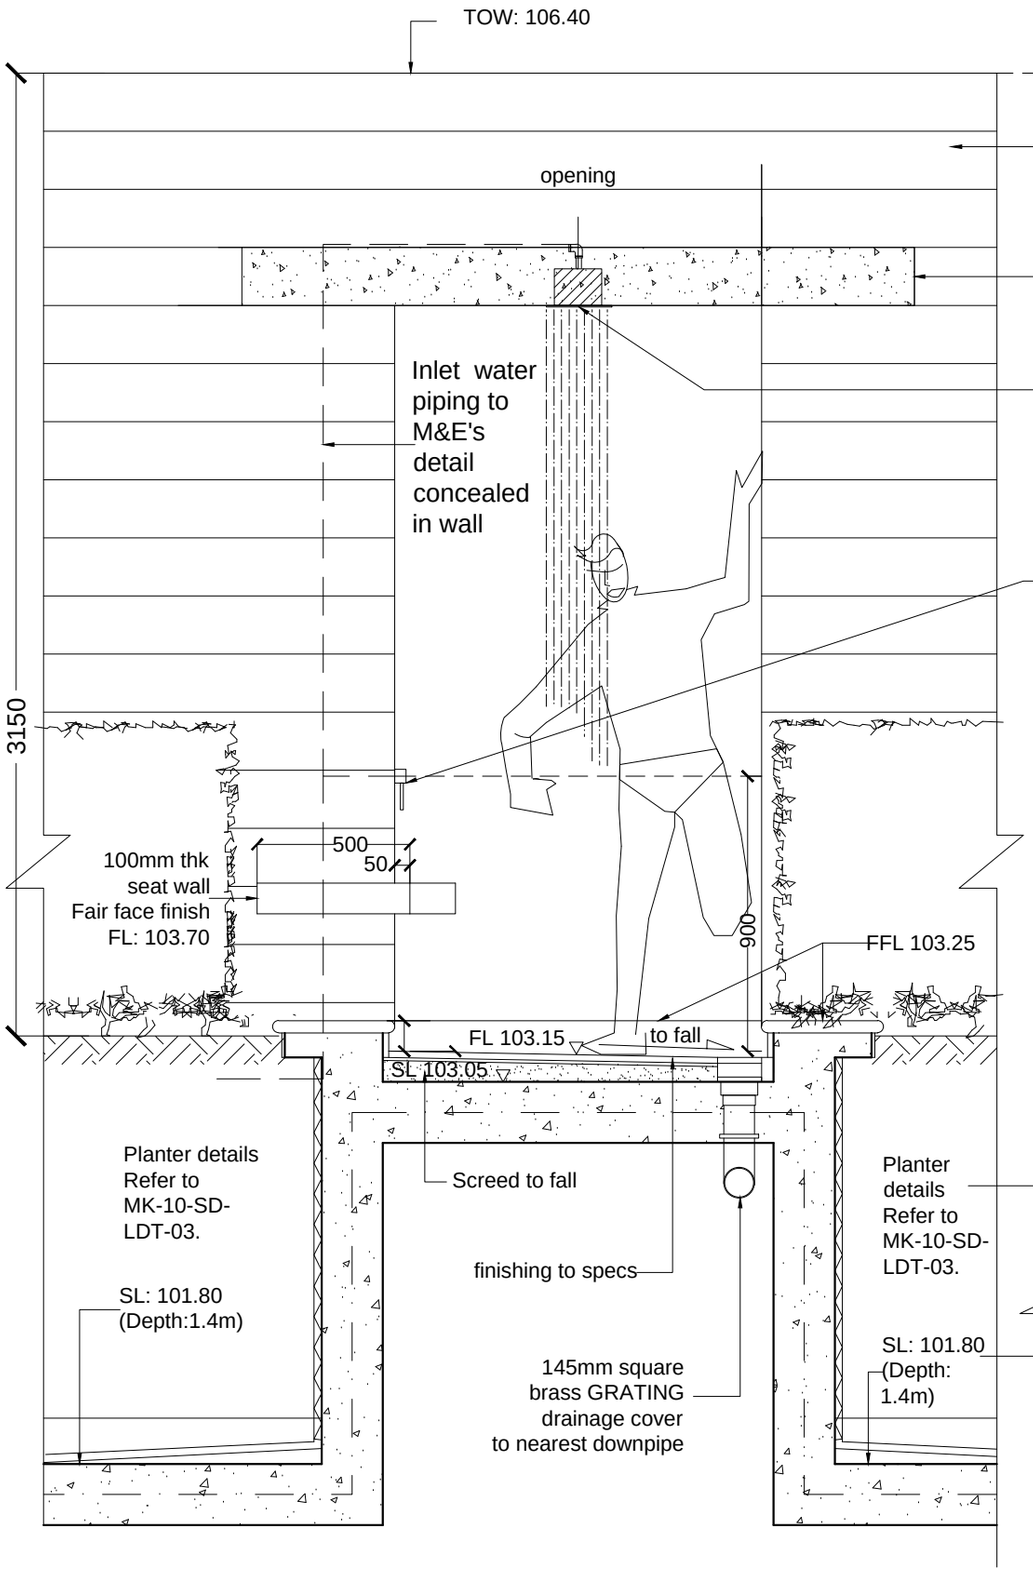

1 LDC1-11 Section Elevation 1
SCALE 1: 25

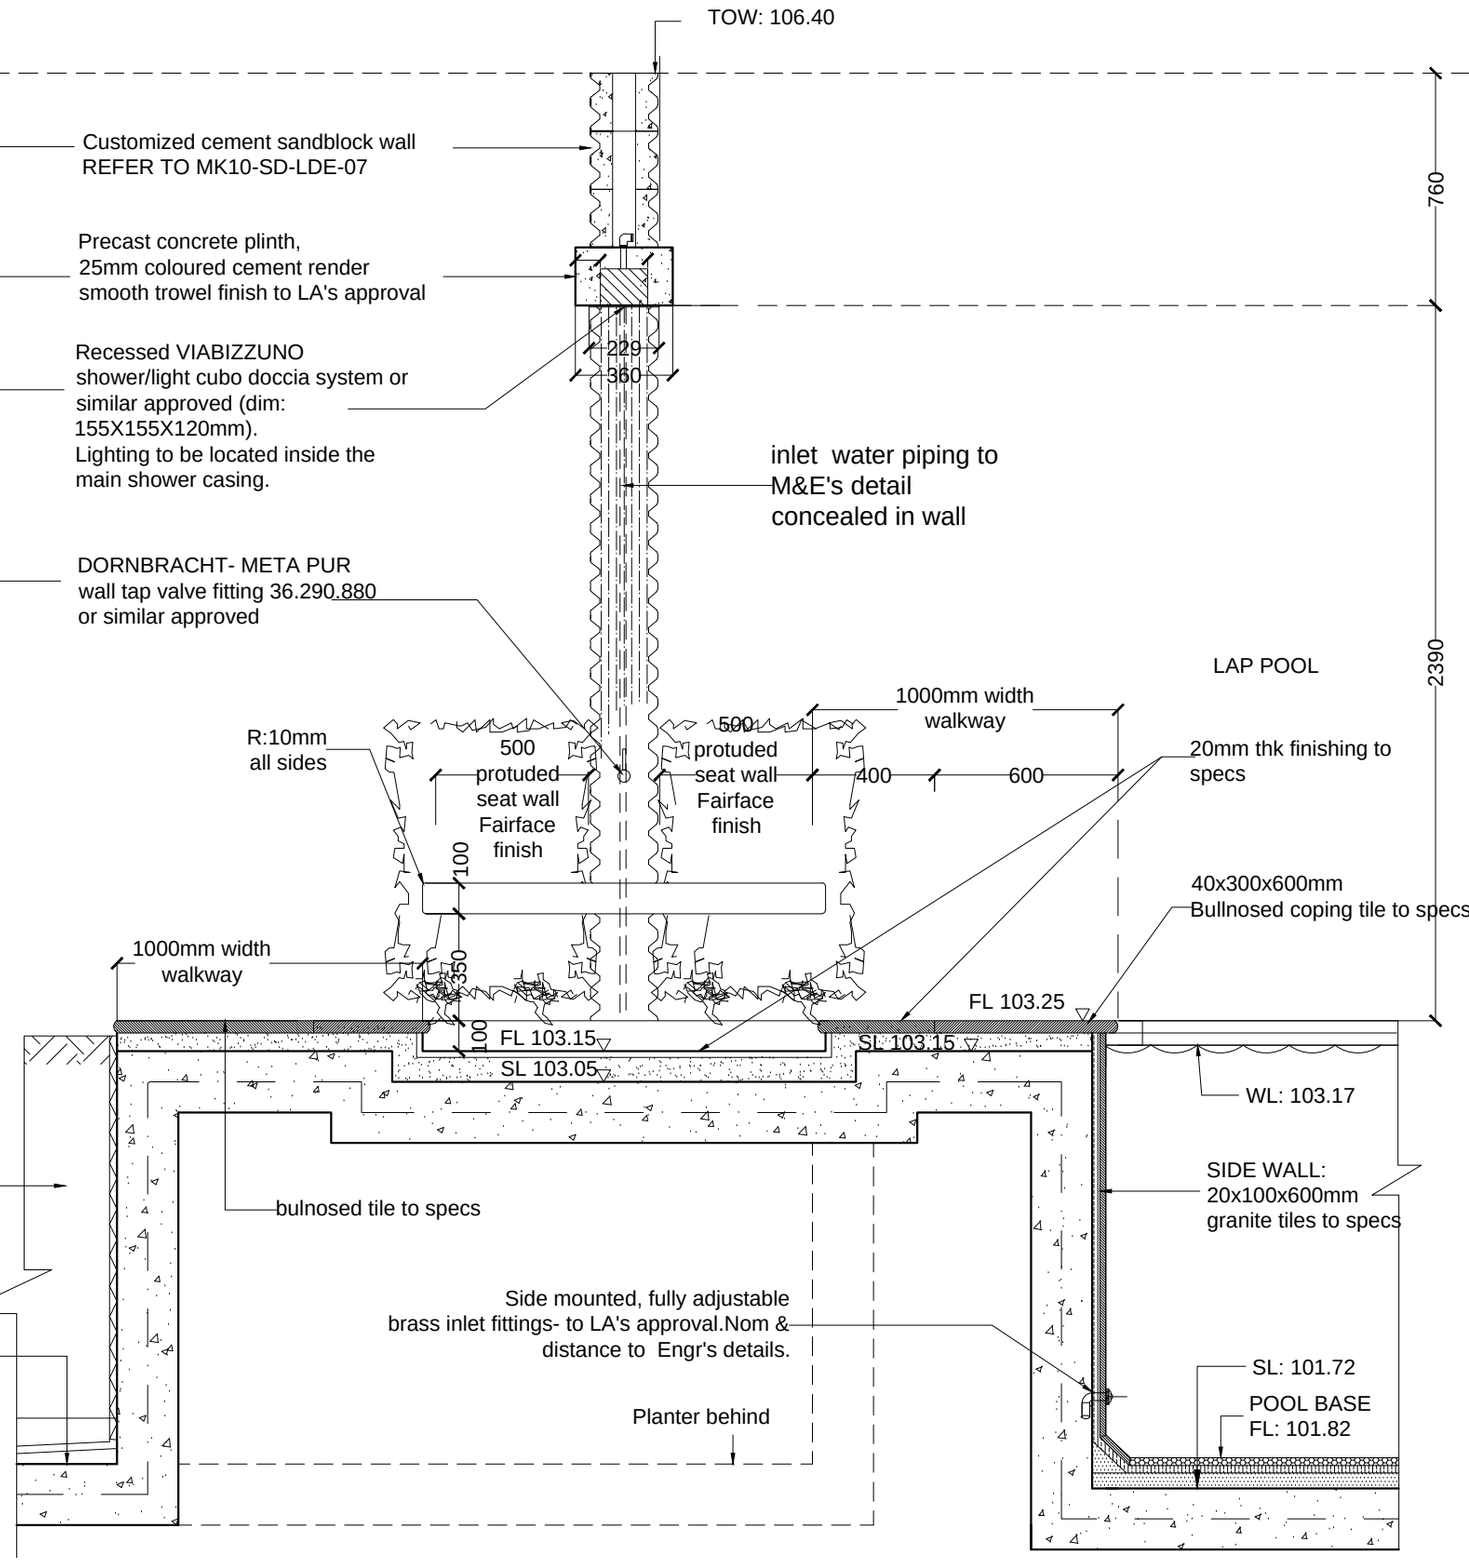

2 LDC1-11 Section Elevation 2
SCALE 1: 25