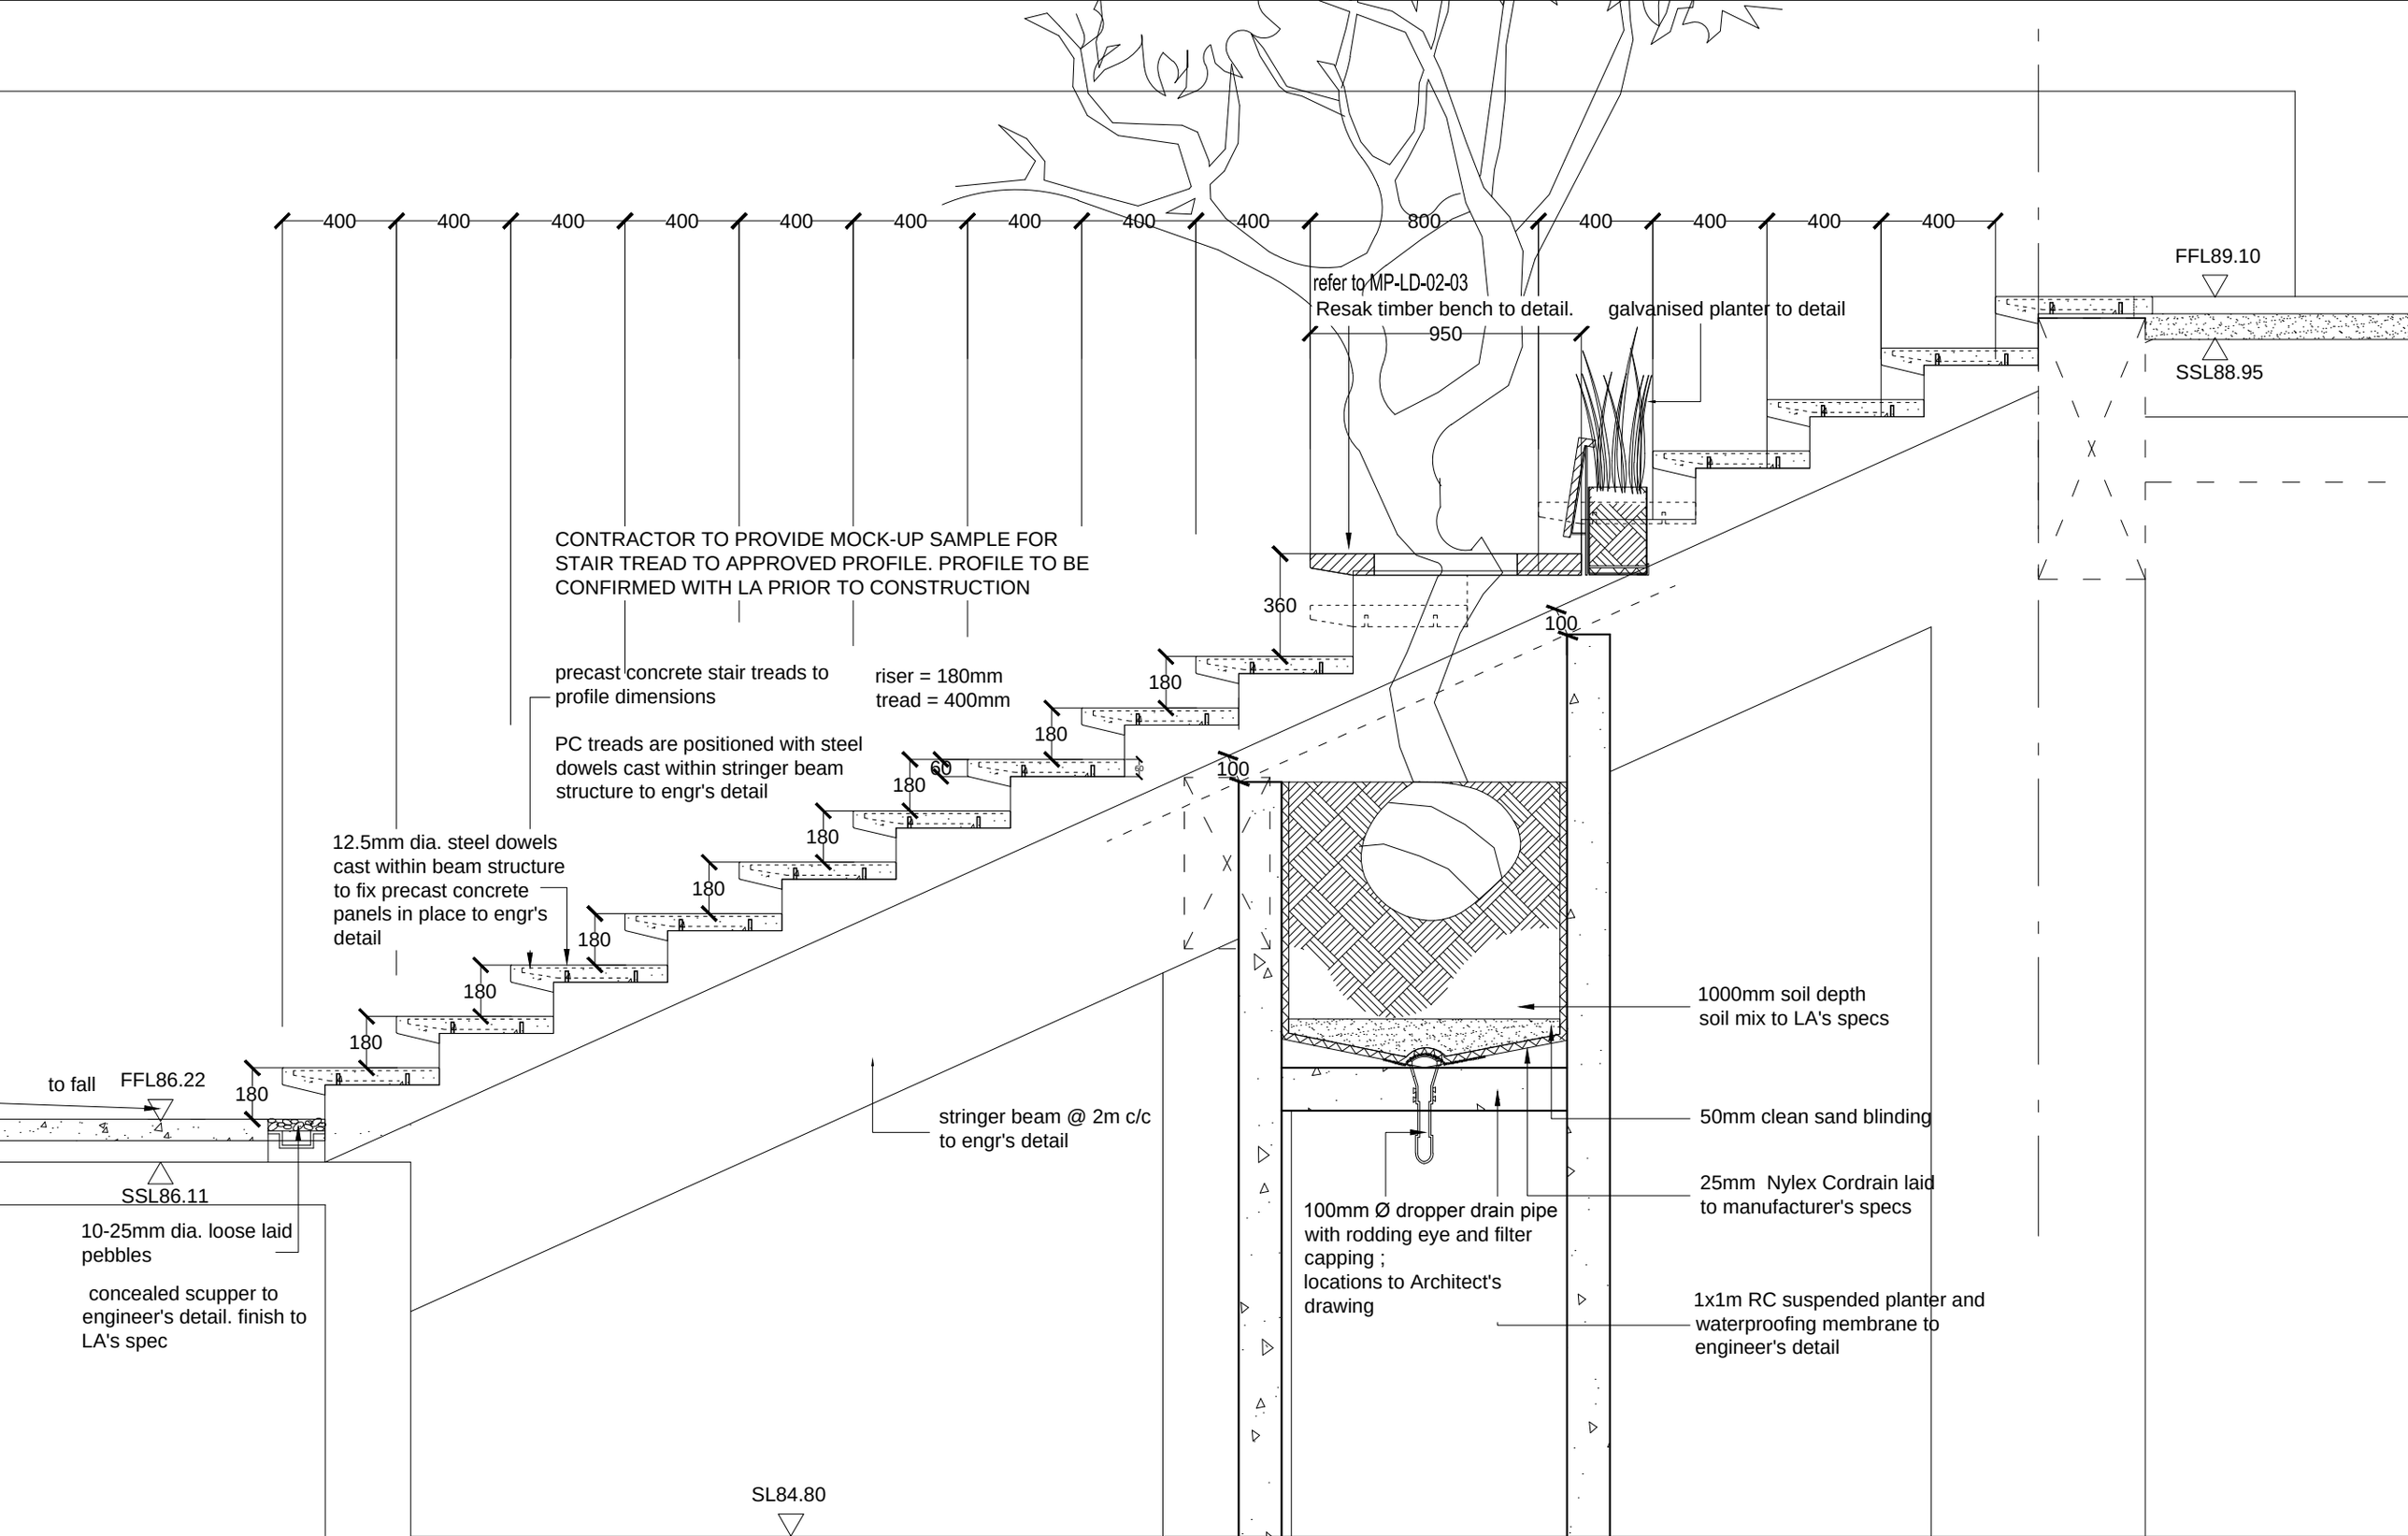

MP

TYPICAL RAISED PLANTER DETAIL

Scale 1:25