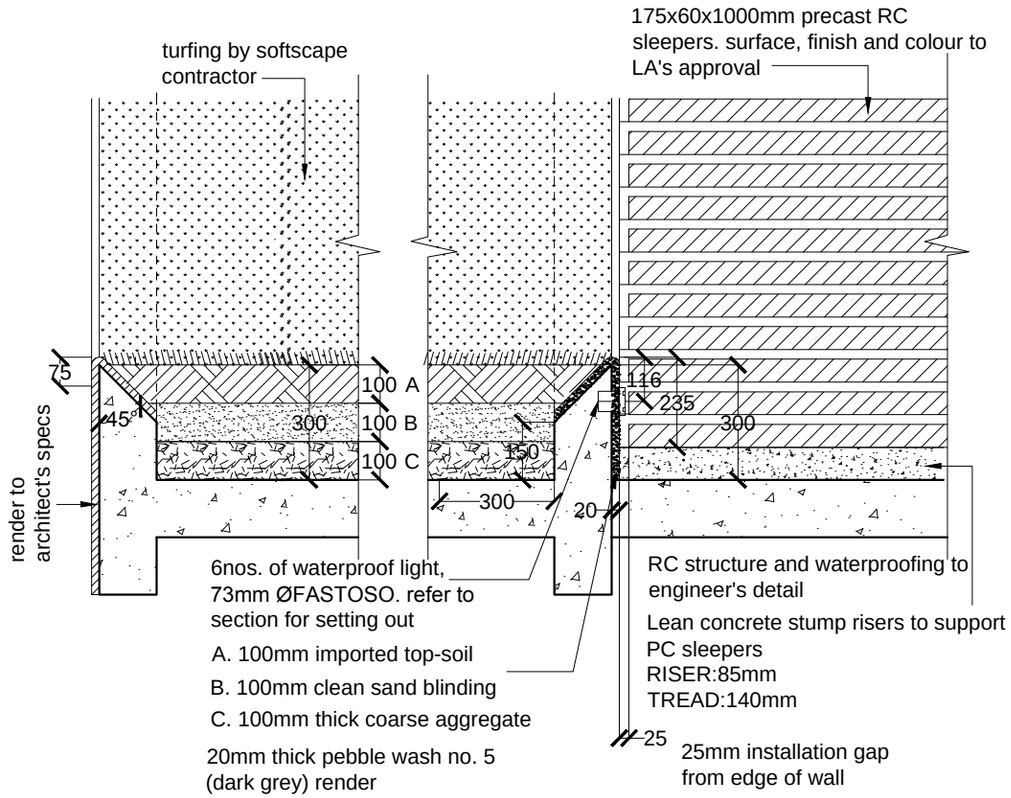

A DETAIL 2

Scale 1:20

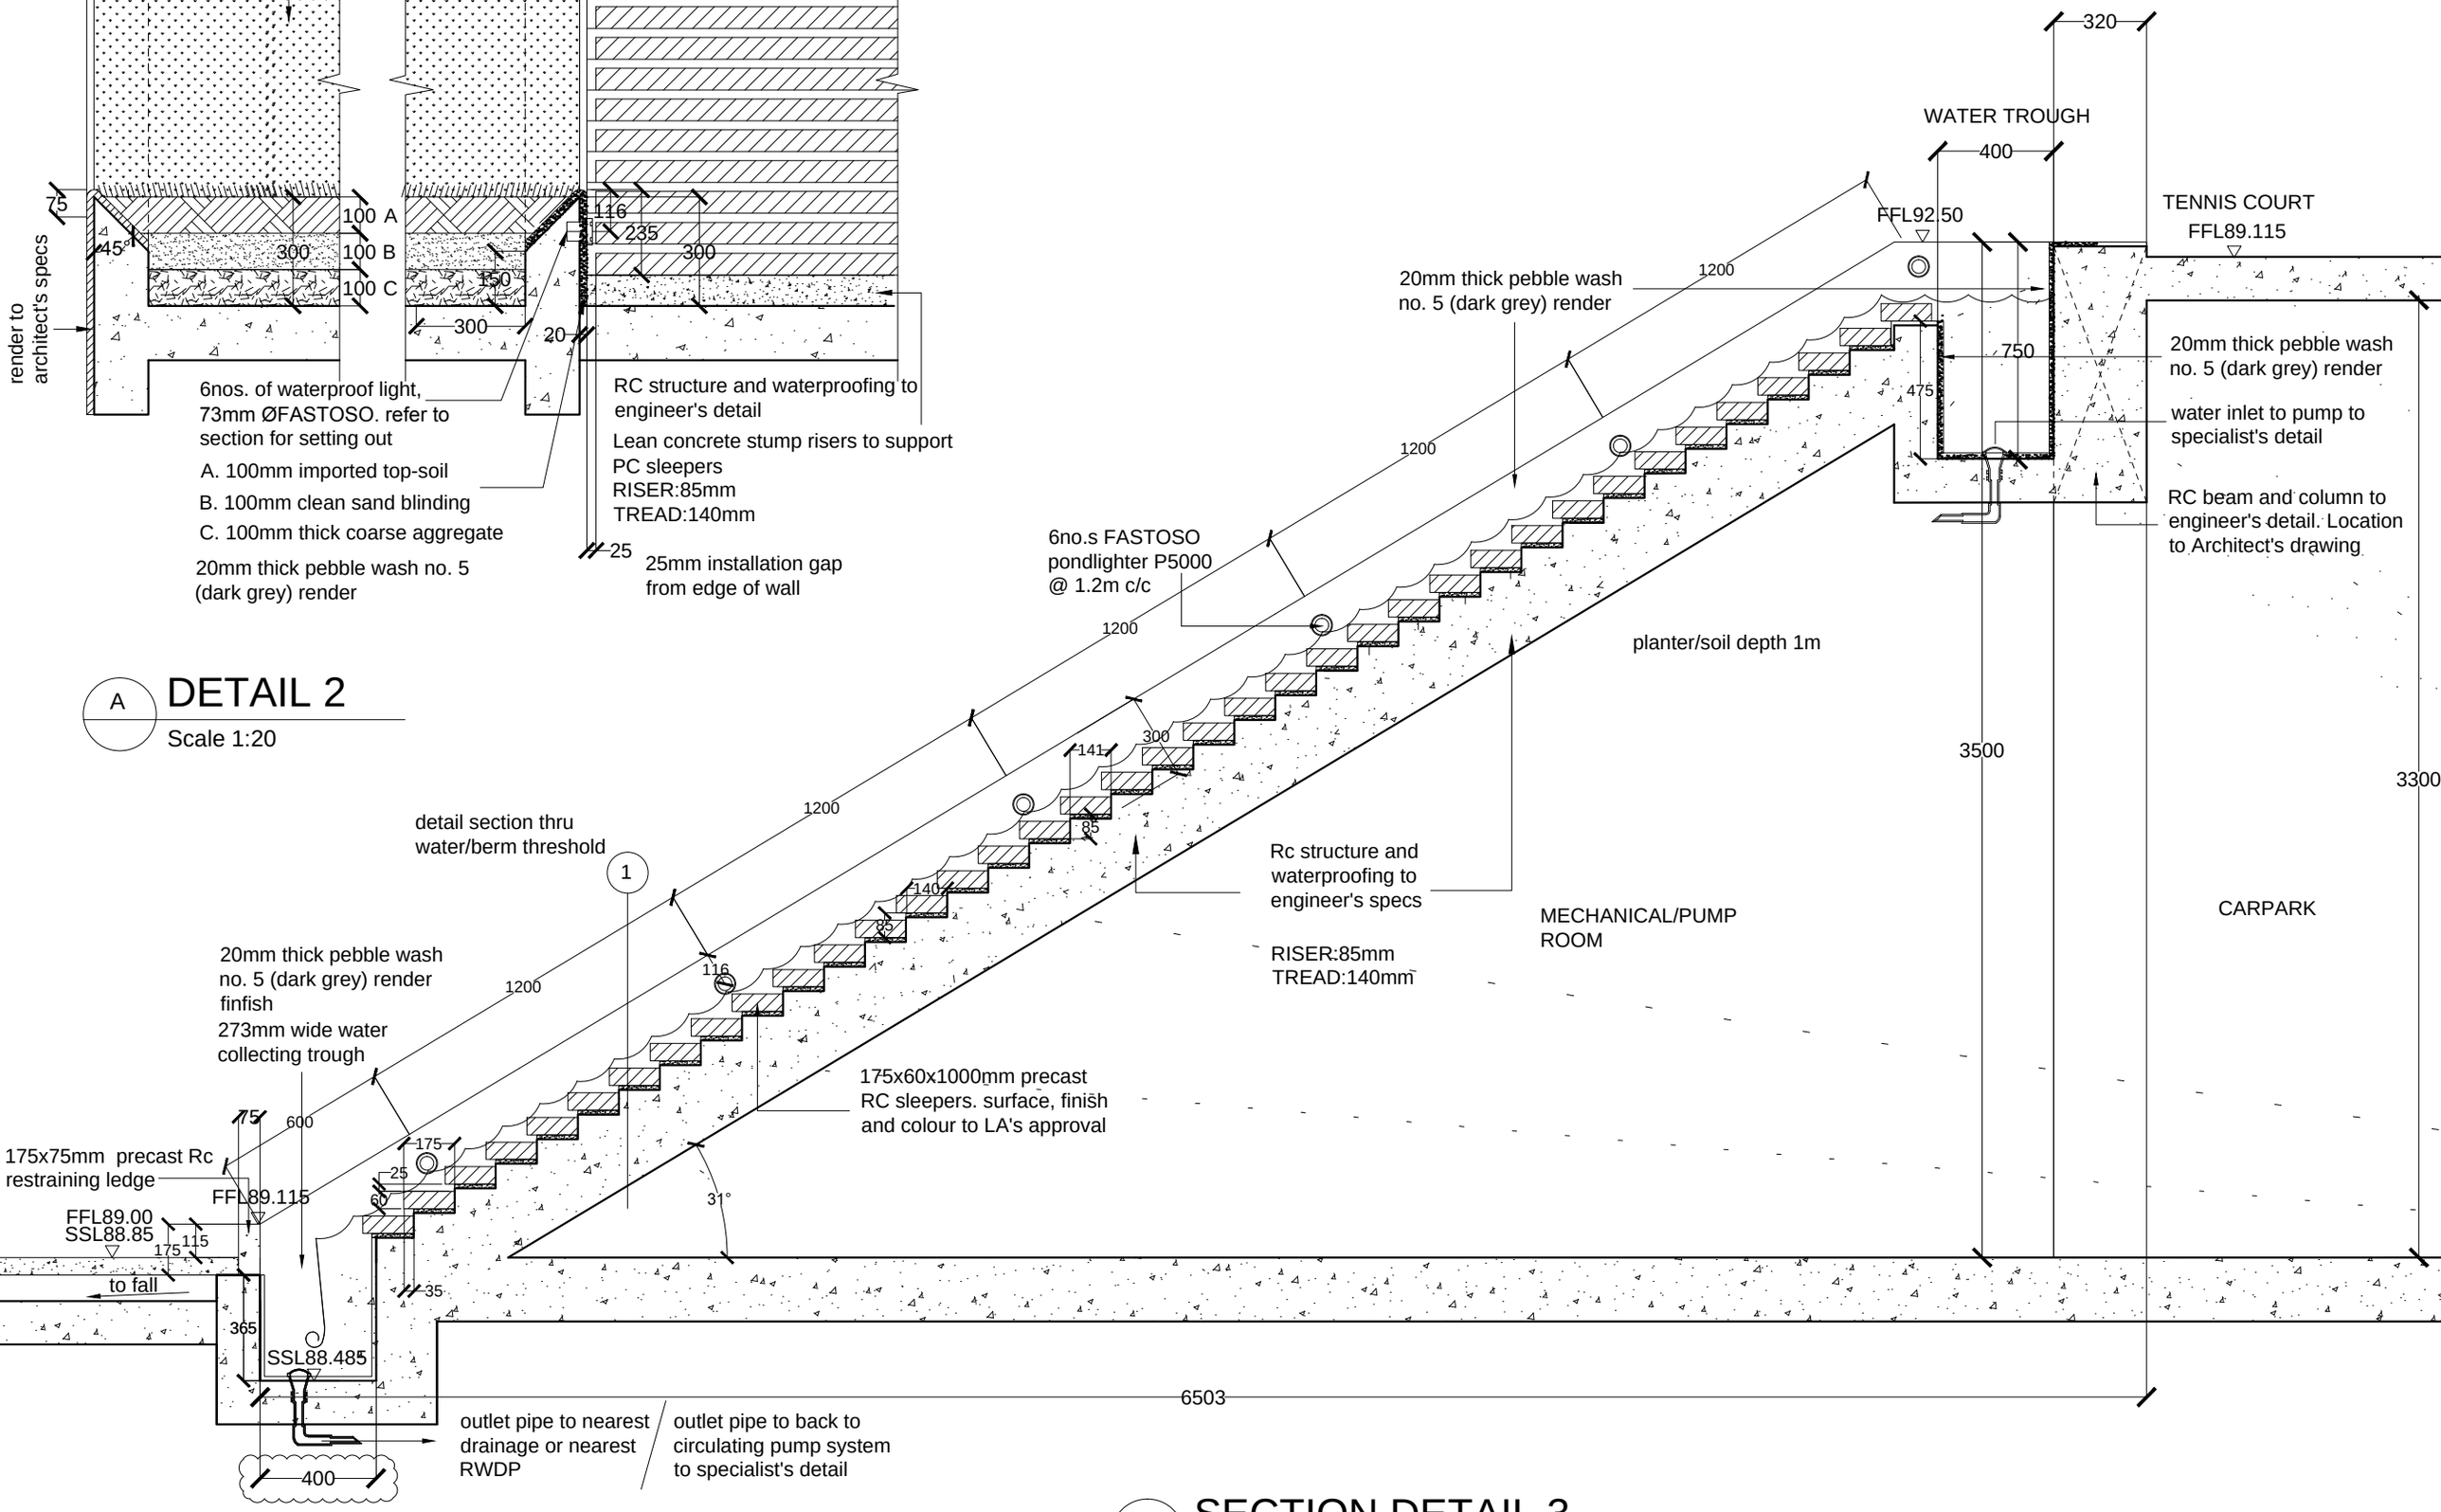

A SECTION DETAIL 3

Scale 1:25