DETAIL : water feature

Scale 1:5

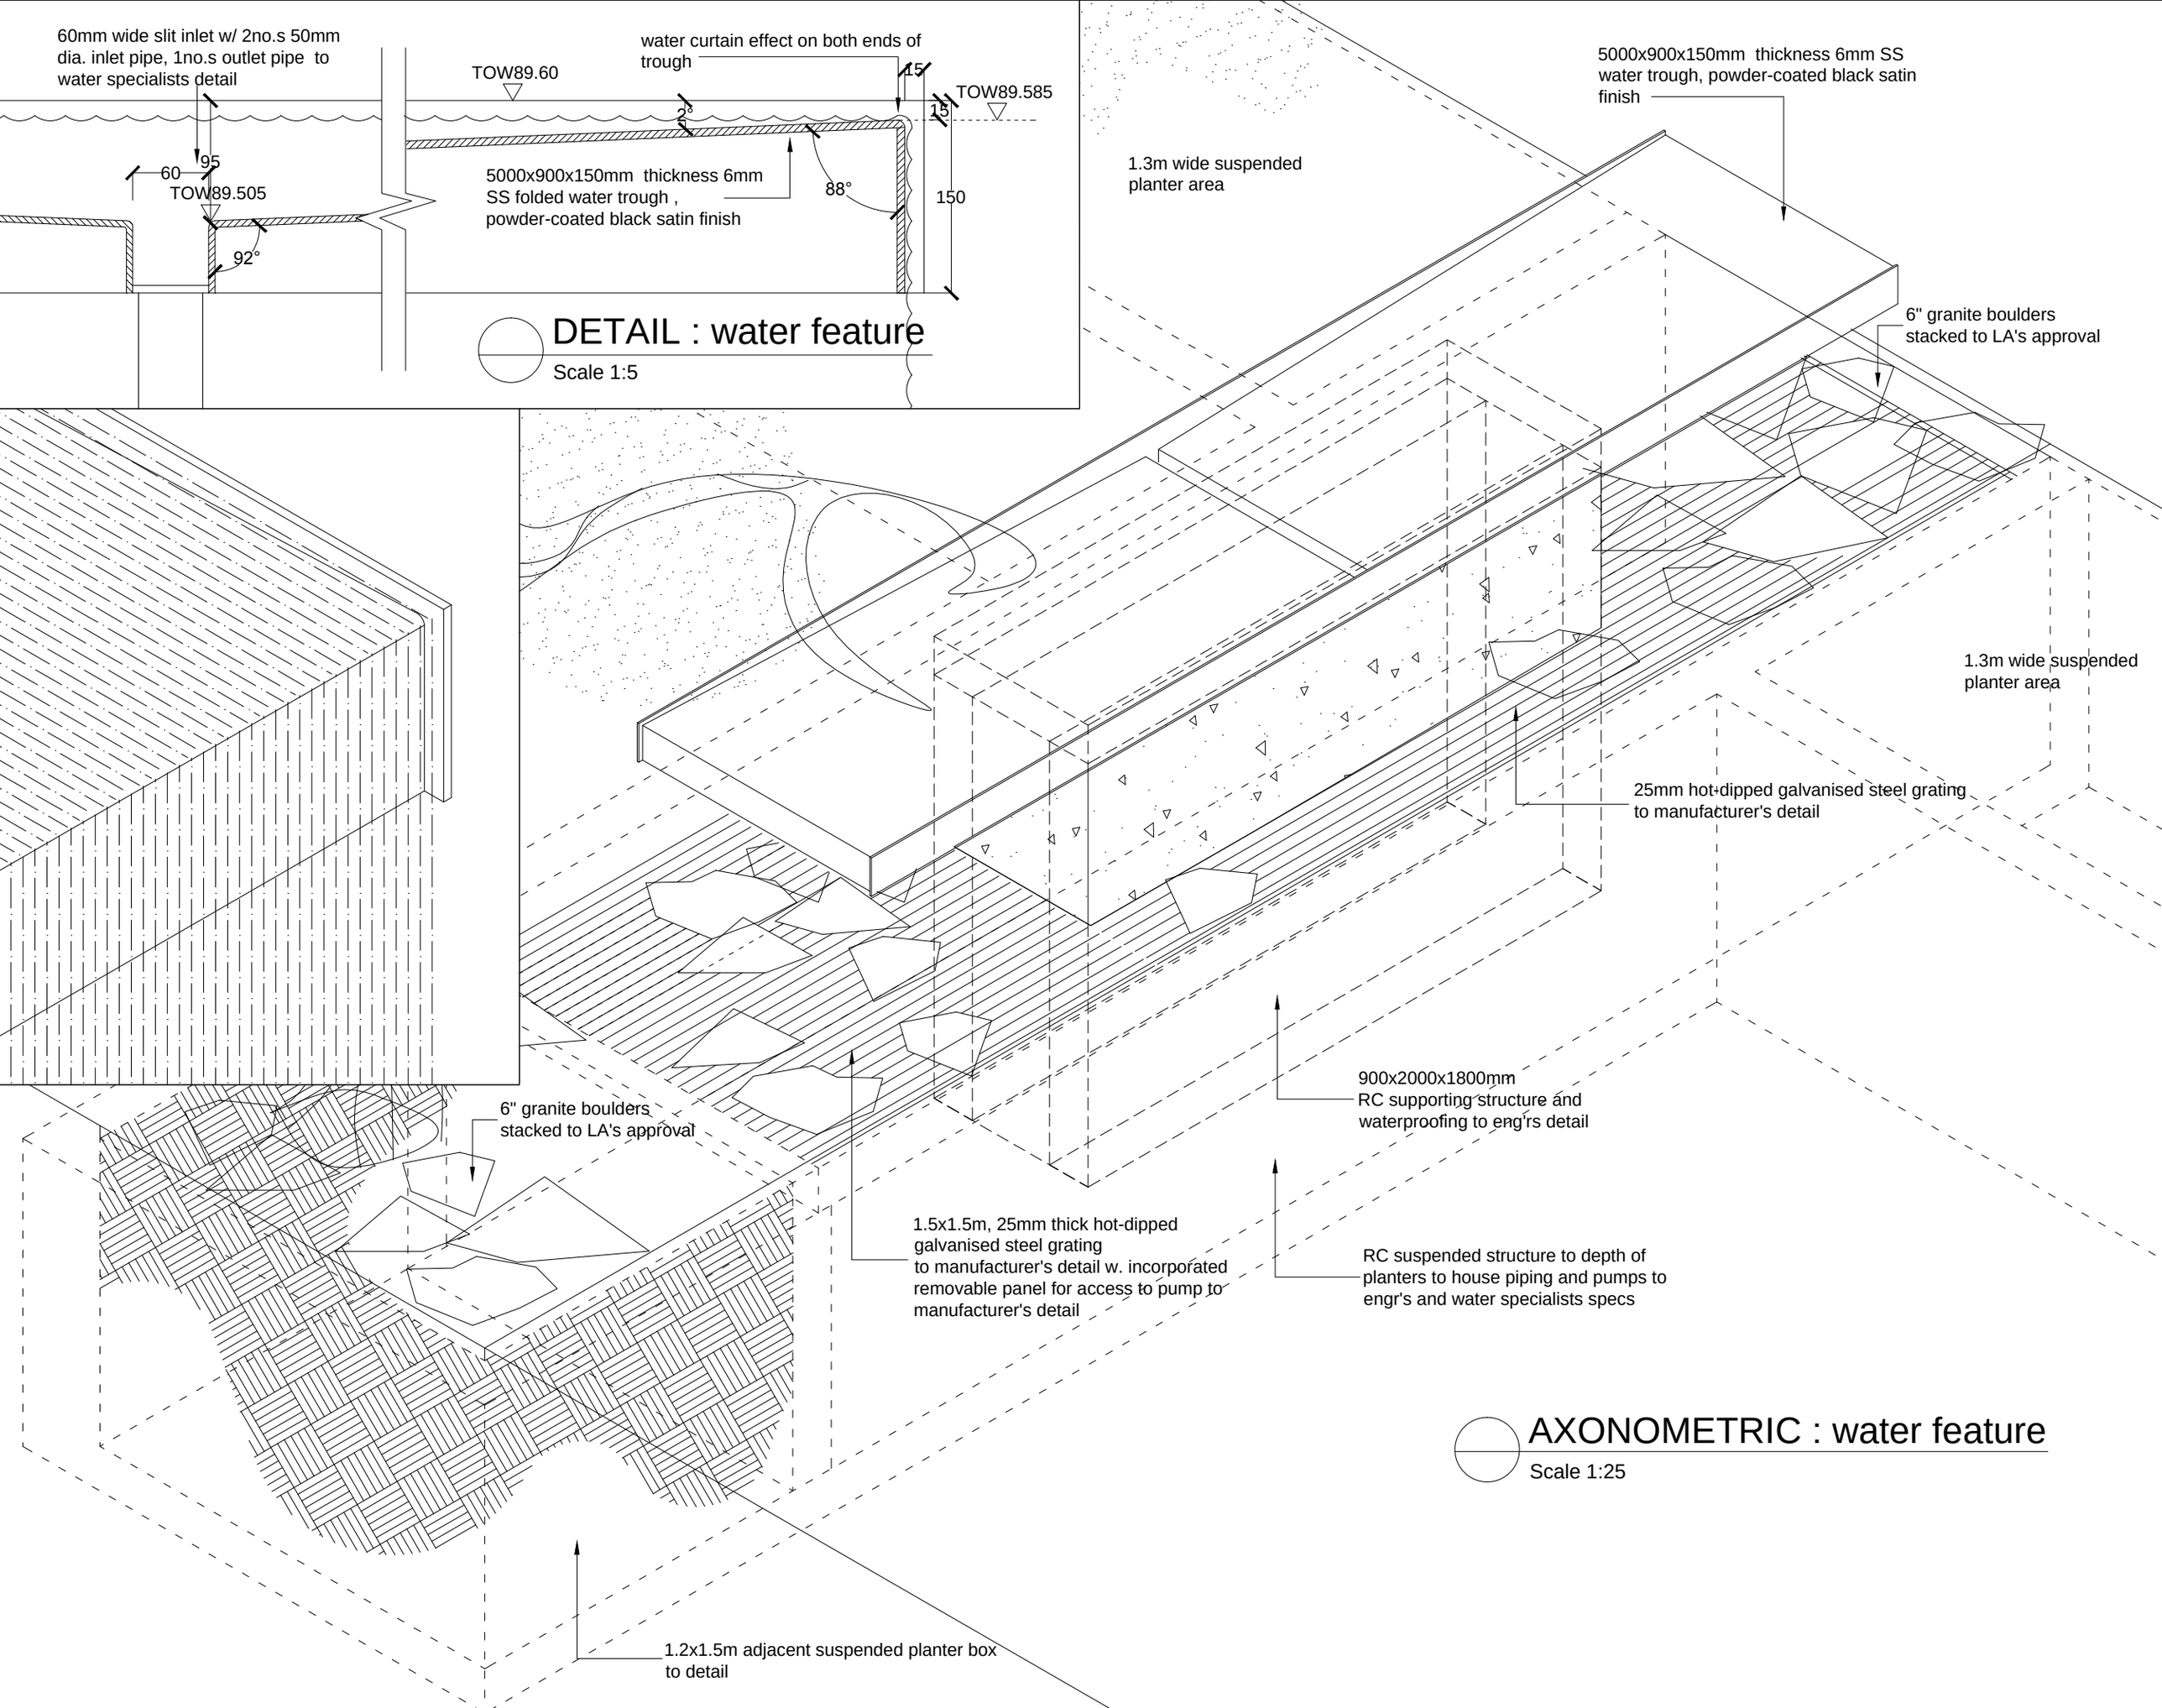

AXONOMETRIC : water feature

Scale 1:25