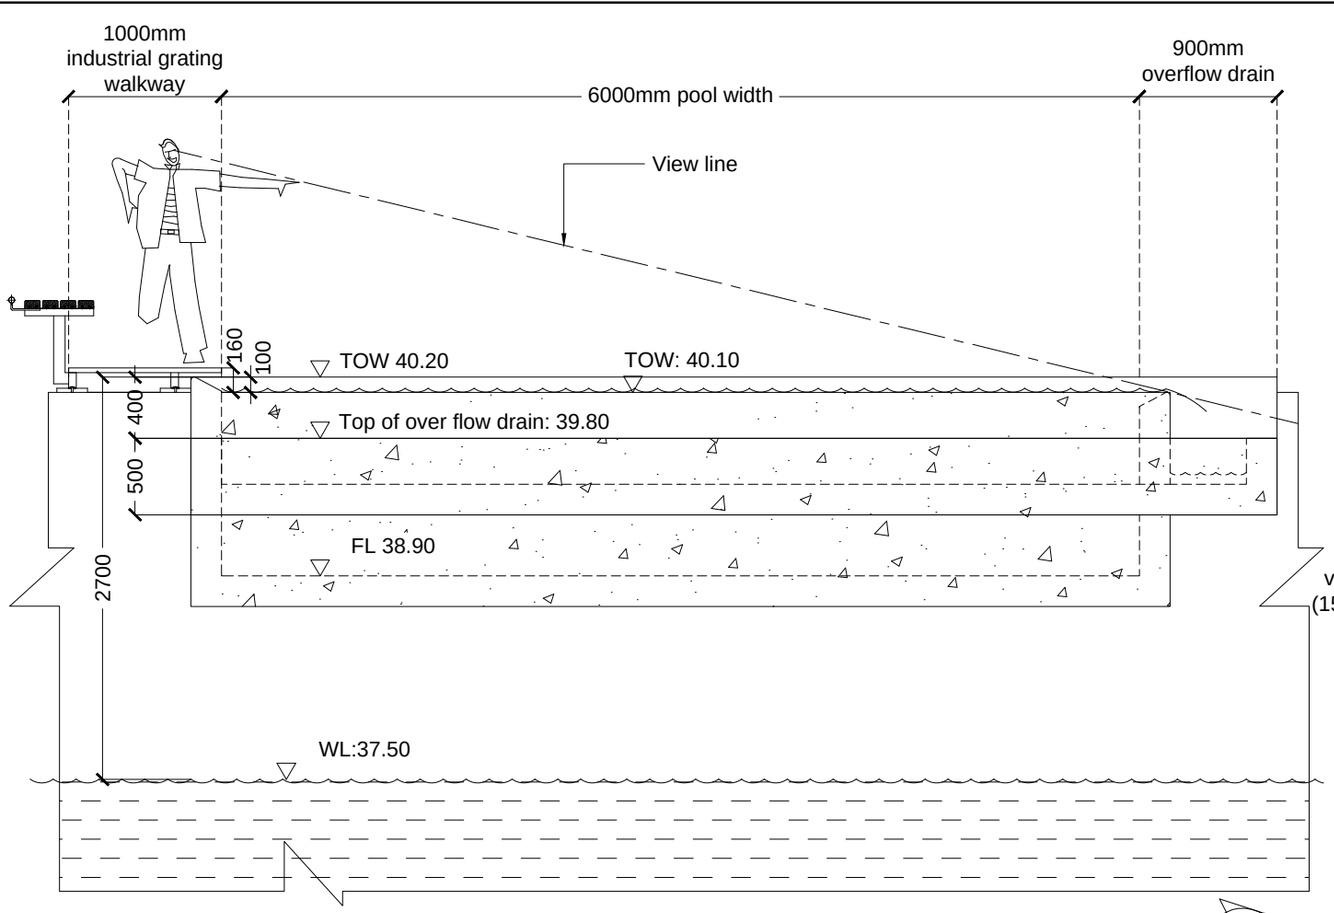

FRONT ELEVATION A

INSET Scale 1:50

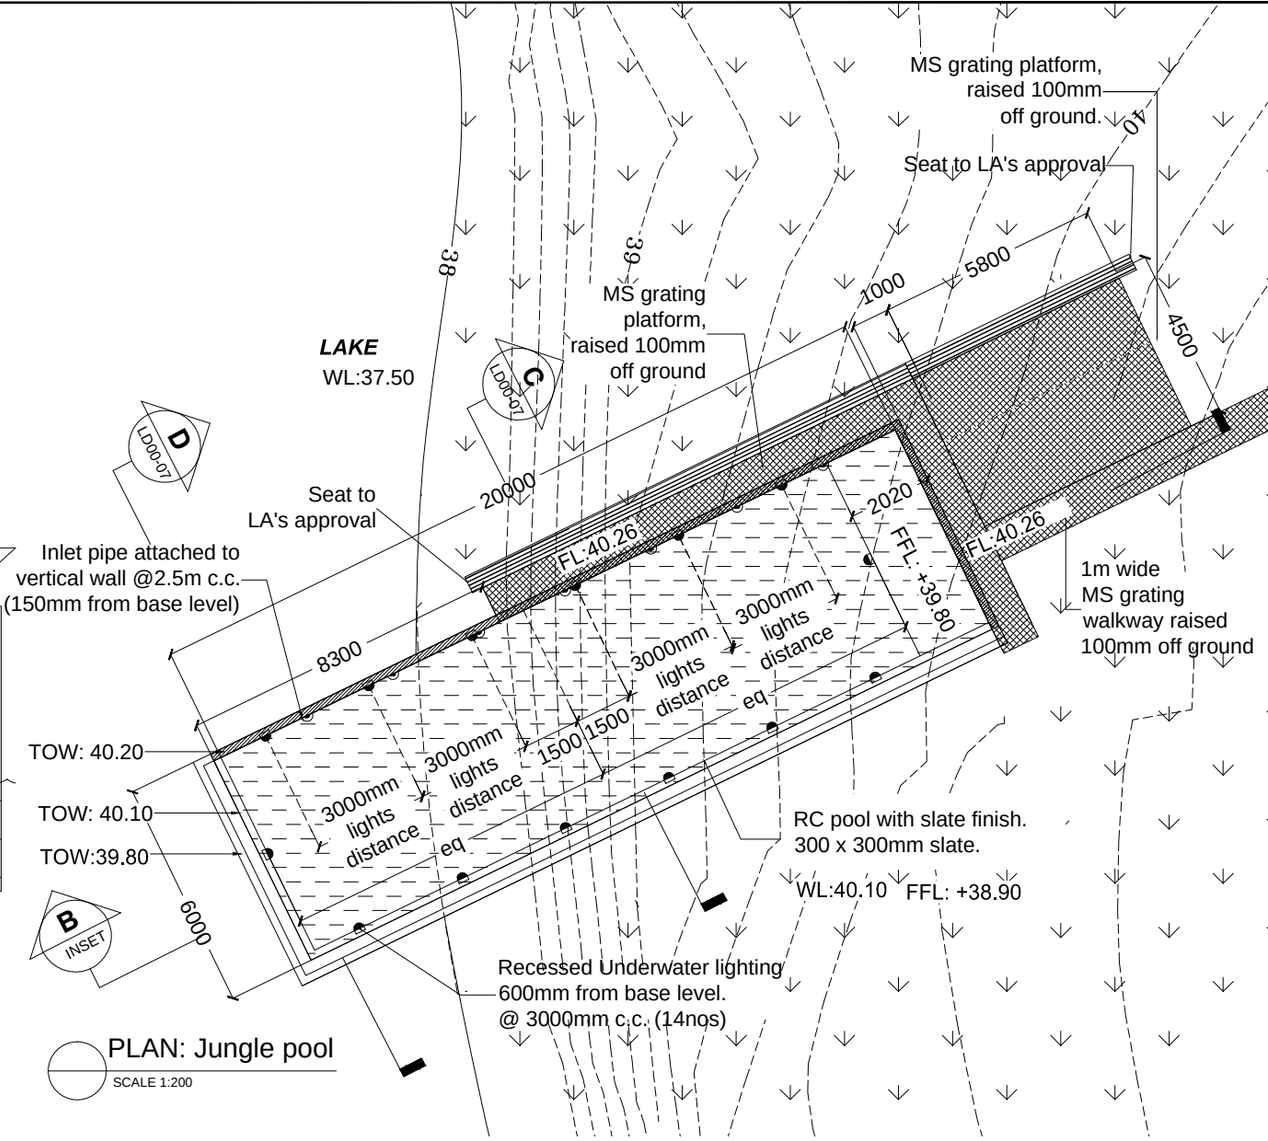

PLAN: Jungle pool

SCALE 1:200

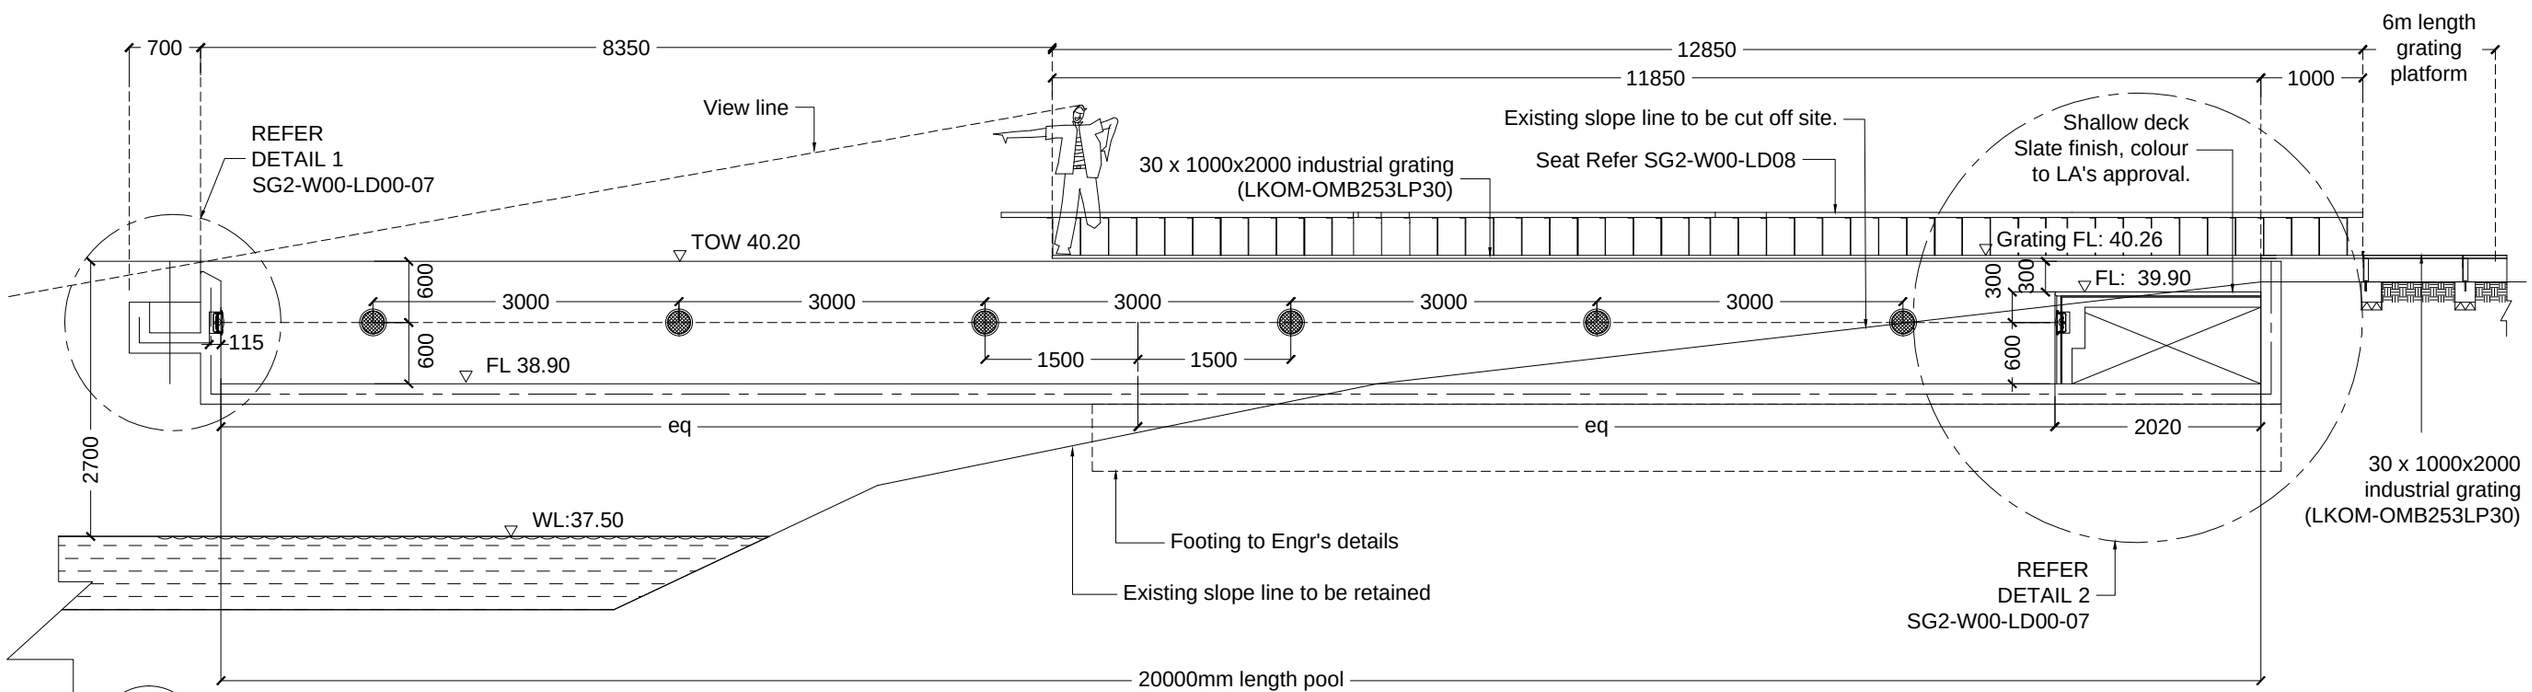

SECTION B

INSET Scale 1:75