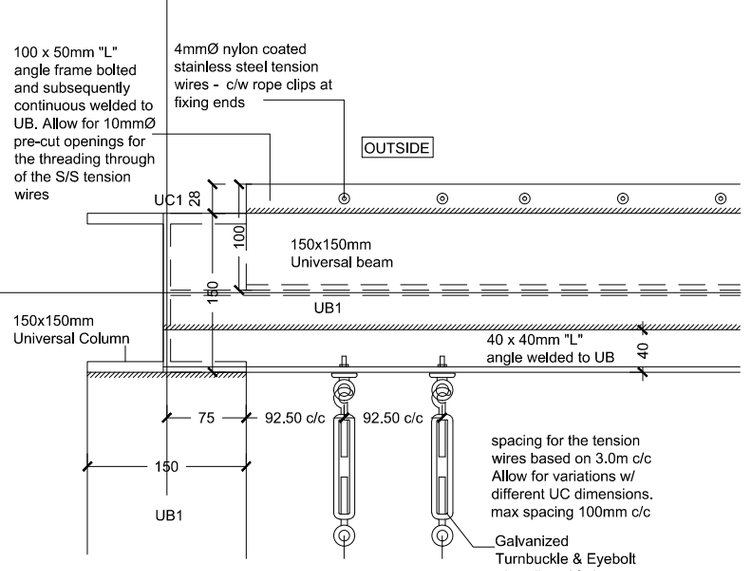

C 113 PLAN : CONSERVATORY
Roof 1: 5

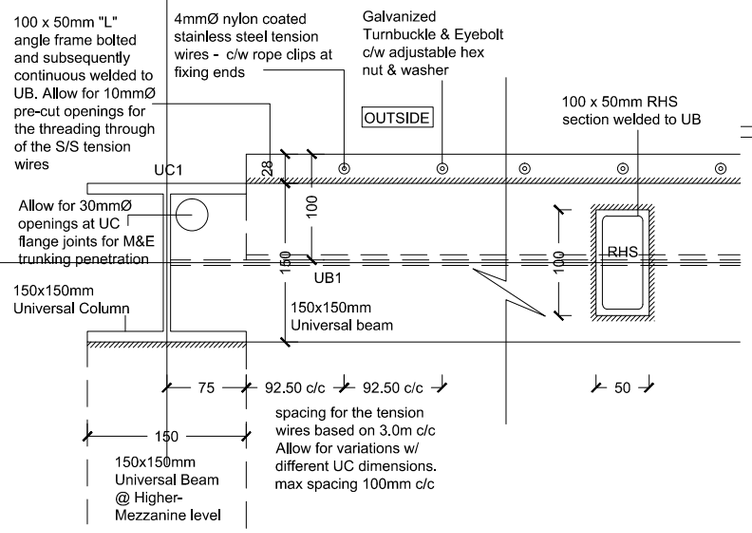

B 113 PLAN : CONSERVATORY
Ground & Mezzanine 1: 5

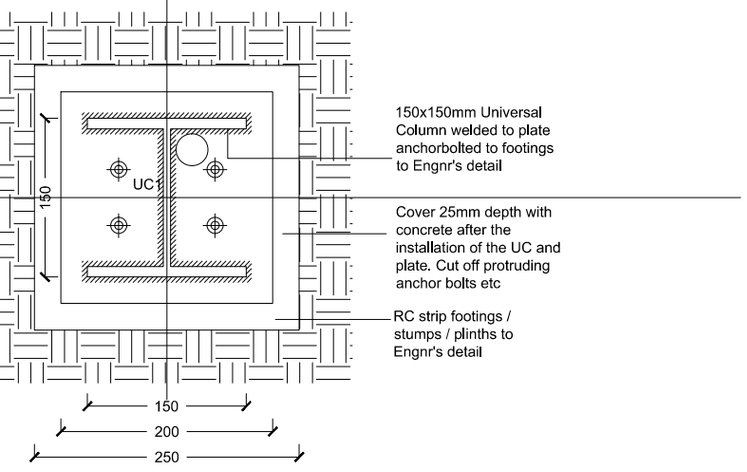

A 113 PLAN : CONSERVATORY
Below Ground 1: 5

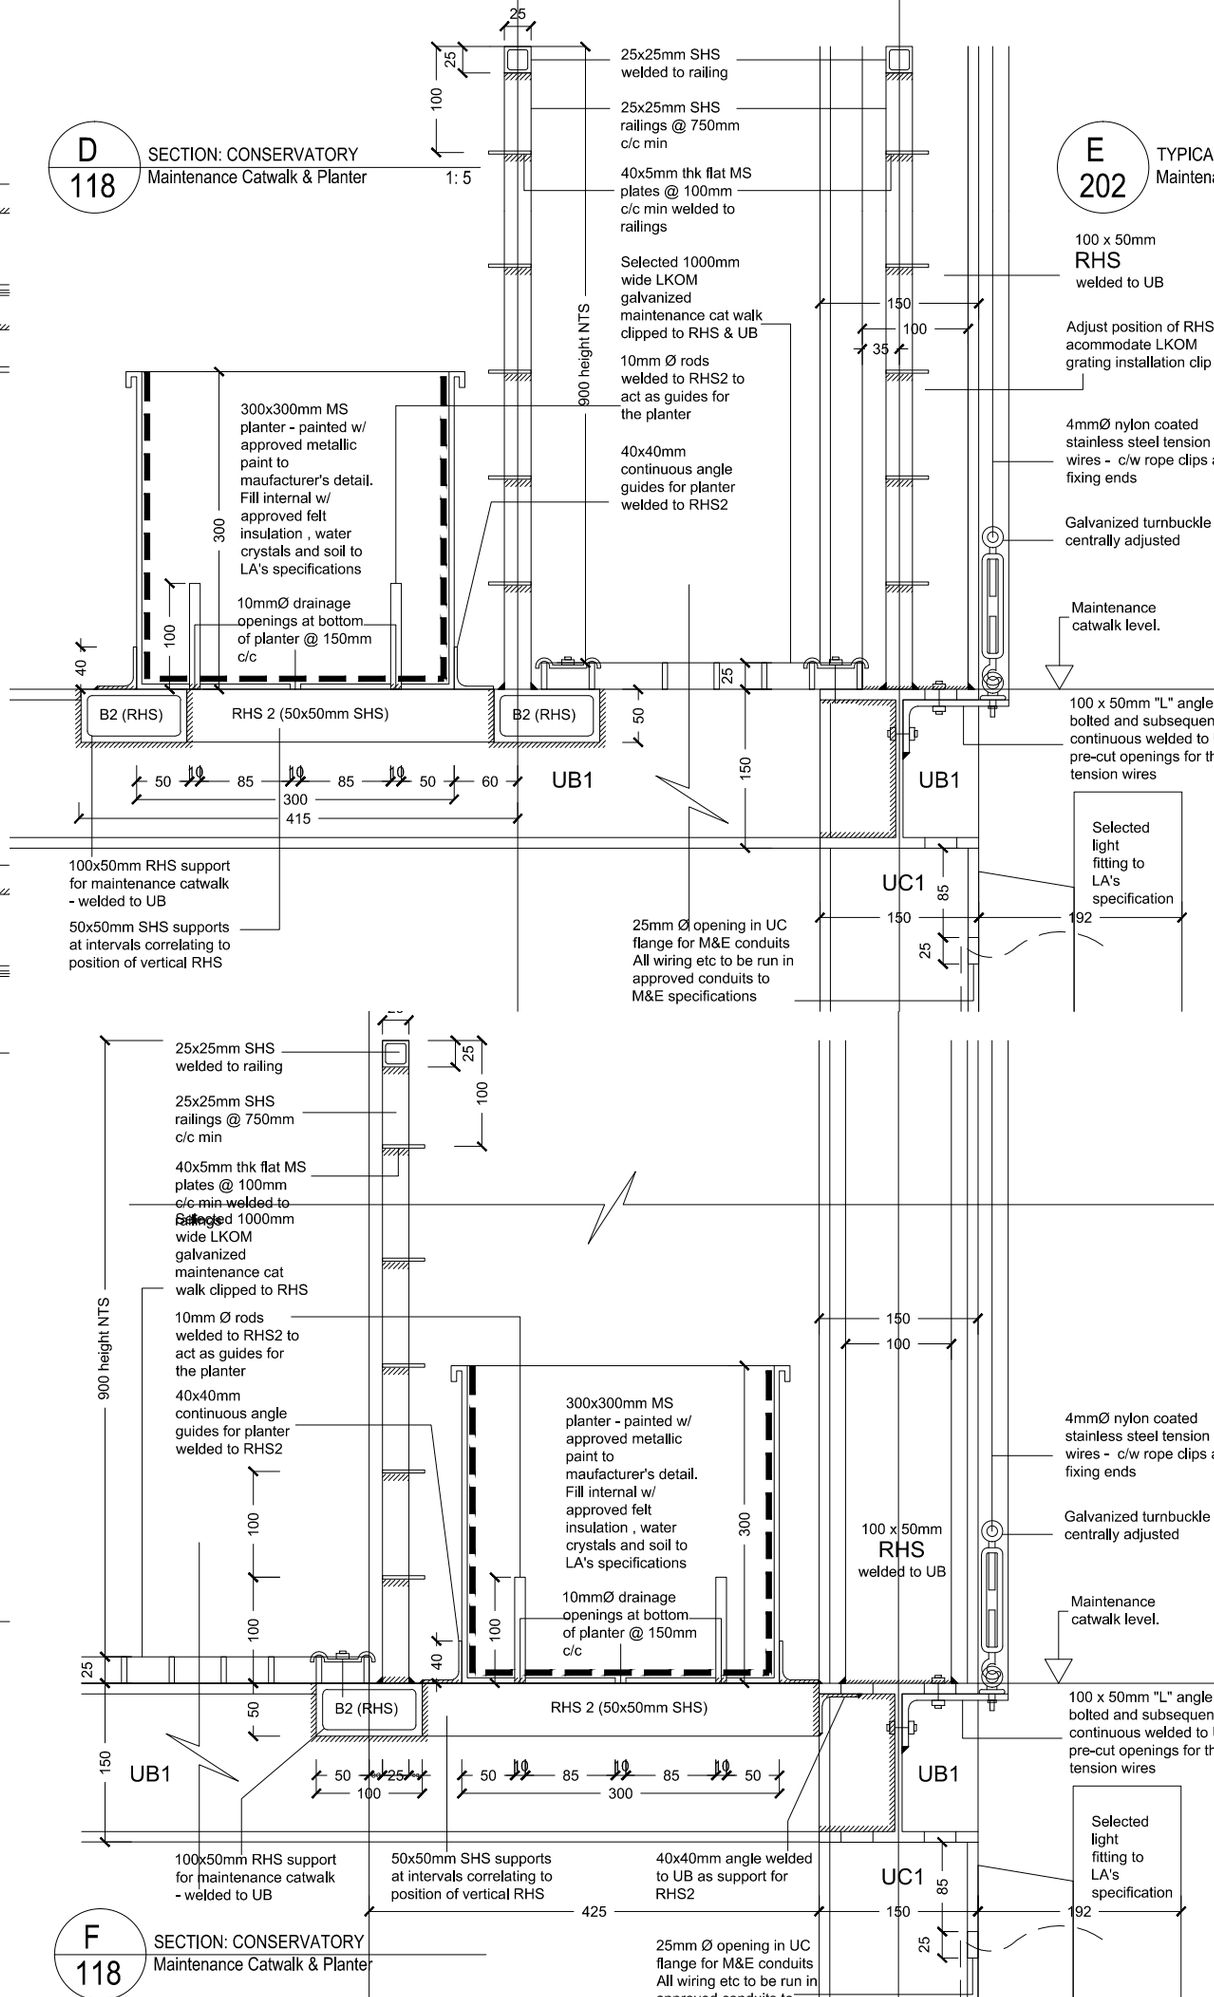

D 118 SECTION: CONSERVATORY
Maintenance Catwalk & Planter 1: 5

E 202 TYPICAL SECTION: COMMUNAL HALL
Maintenance Catwalk 1: 75

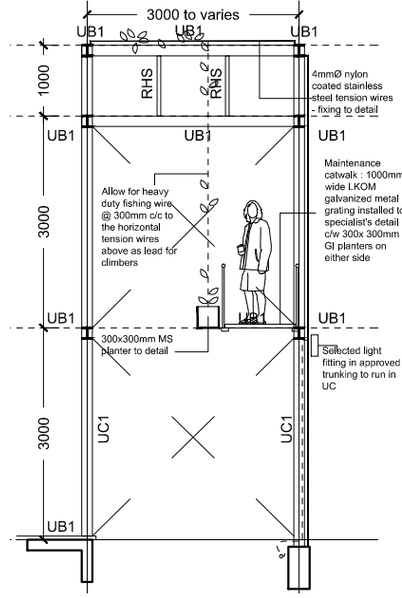

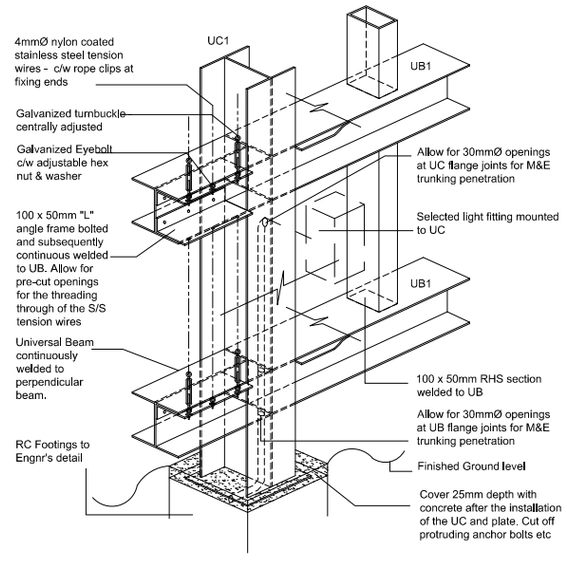

D 118 TYPICAL AXOMONETRIC
Conservatory nts

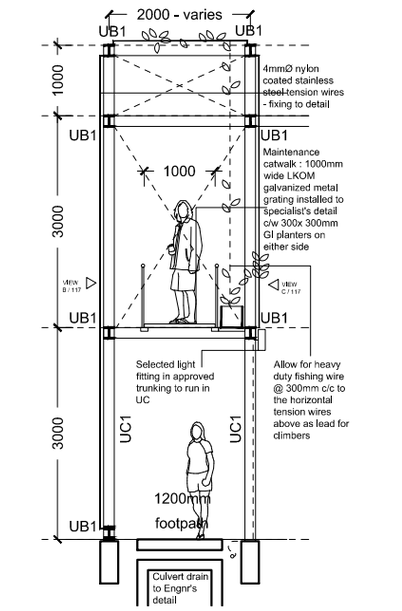

E 202 TYPICAL SECTION - REF
- Structural Steel Layout 1: 75

F 118 SECTION: CONSERVATORY
Maintenance Catwalk & Planter