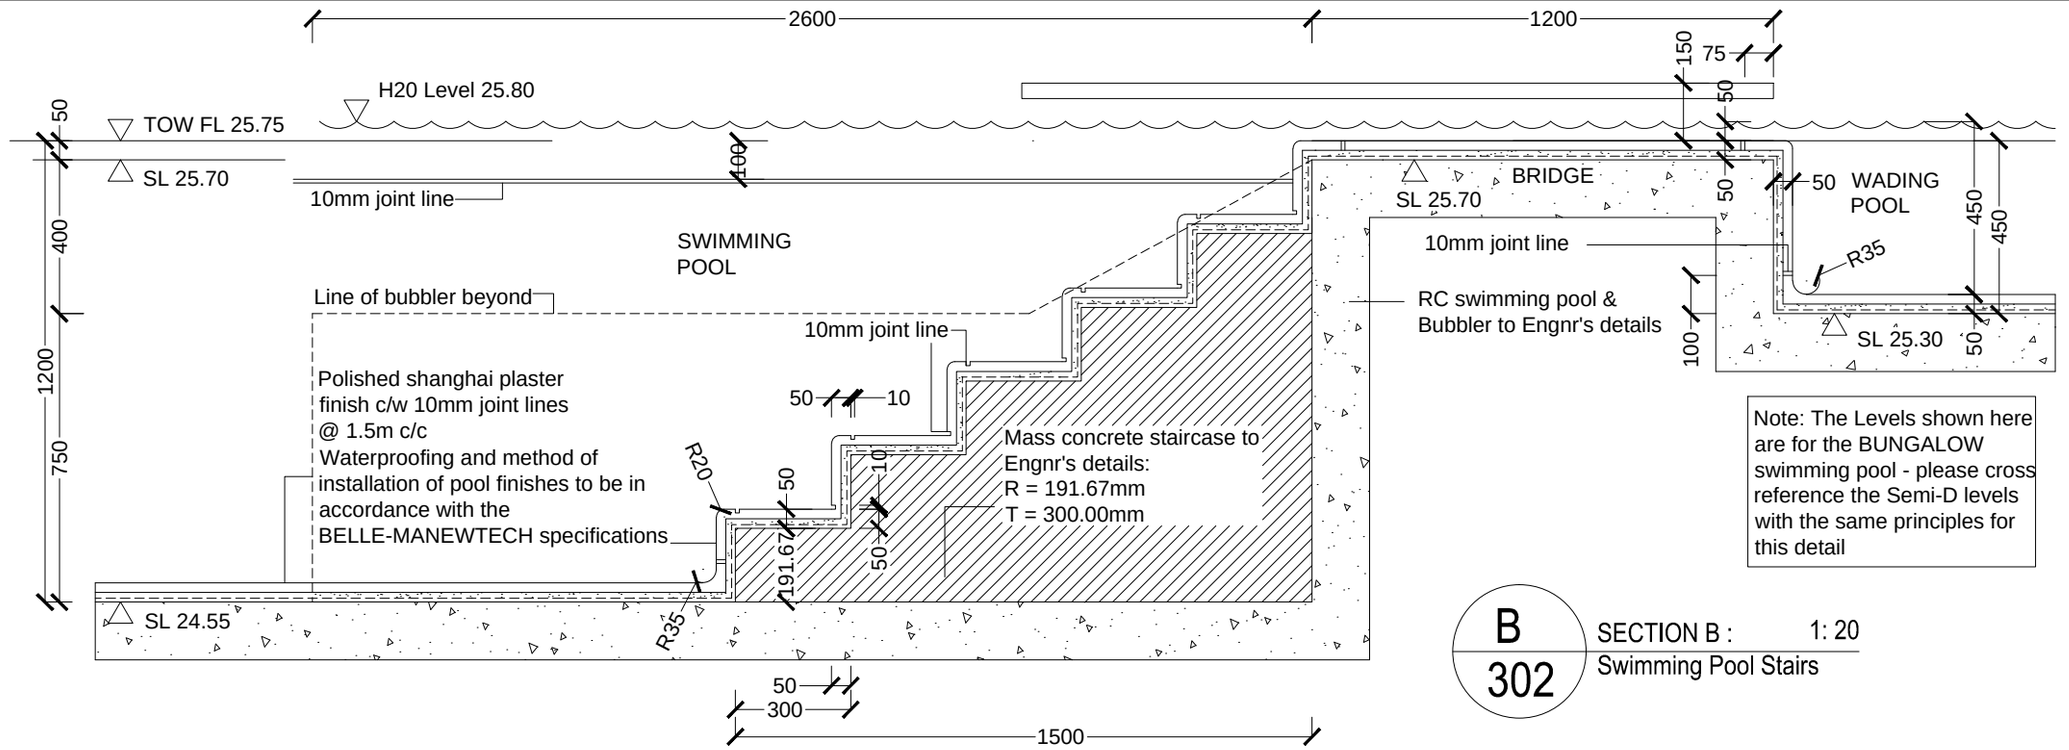

Note: The Levels shown here are for the BUNGALOW swimming pool - please cross reference the Semi-D levels with the same principles for this detail

typical HW chengal timber deck profile c/w 5mm (w) x 2mm (d) anti slip groove lines

typical 25 x 65mm HW chengal timber fascia

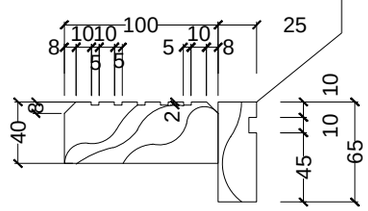

B / 302 SECTION B : 1: 20 — Swimming Pool Stairs

E / 302 DETAIL : Typical HW Timber Deck Profile 1: 5

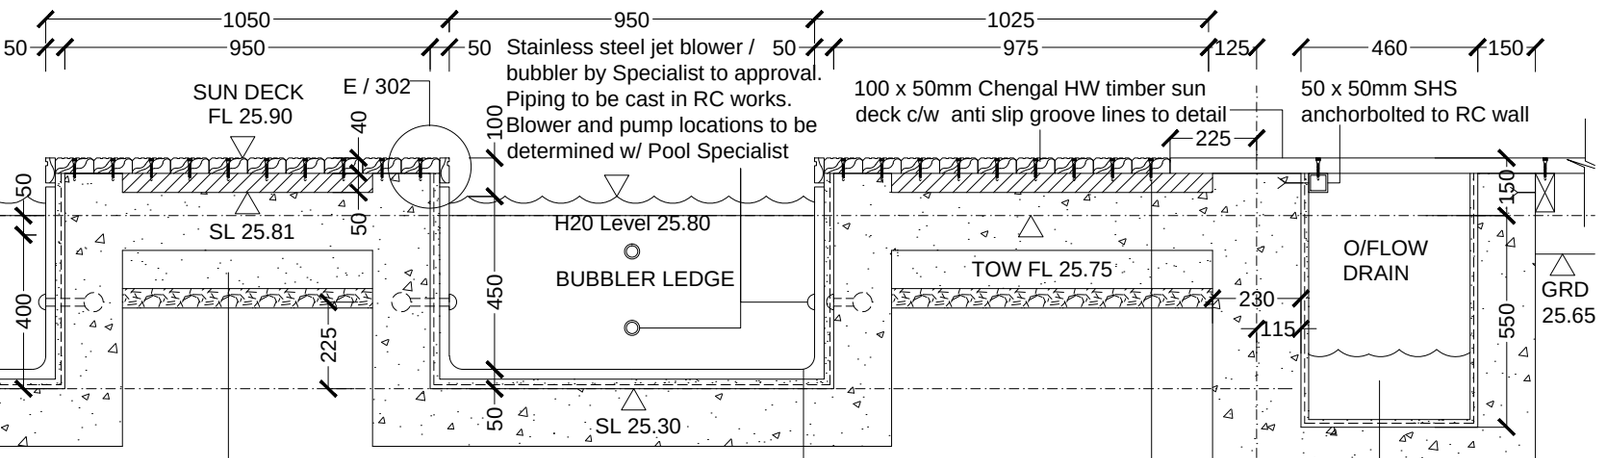

Allow for 100mm deep crusher run , 50mm deep sand and waterproof membrane under RC of sundeck area

Polished shanghai plaster finish c/w 10mm joint lines @ 1.5m c/c
Waterproofing and method of installation of pool finishes to be in accordance with the BELLE-MANEWTECH specifications

50 x 50mm "C" channel supports for timber deck c/w self capping stainless steel screws
Fill void b/w channels and kerbs w/ non shrink grouting

RC Overflow Drain below timber deck to Engnr's detail. IVL to be determined w/ Pool Specialist. Min screeding and waterproofing to Engnr's detail

C / 302 DETAIL : SECTION C — Bubbler Ledge & Sun Decks 1: 25

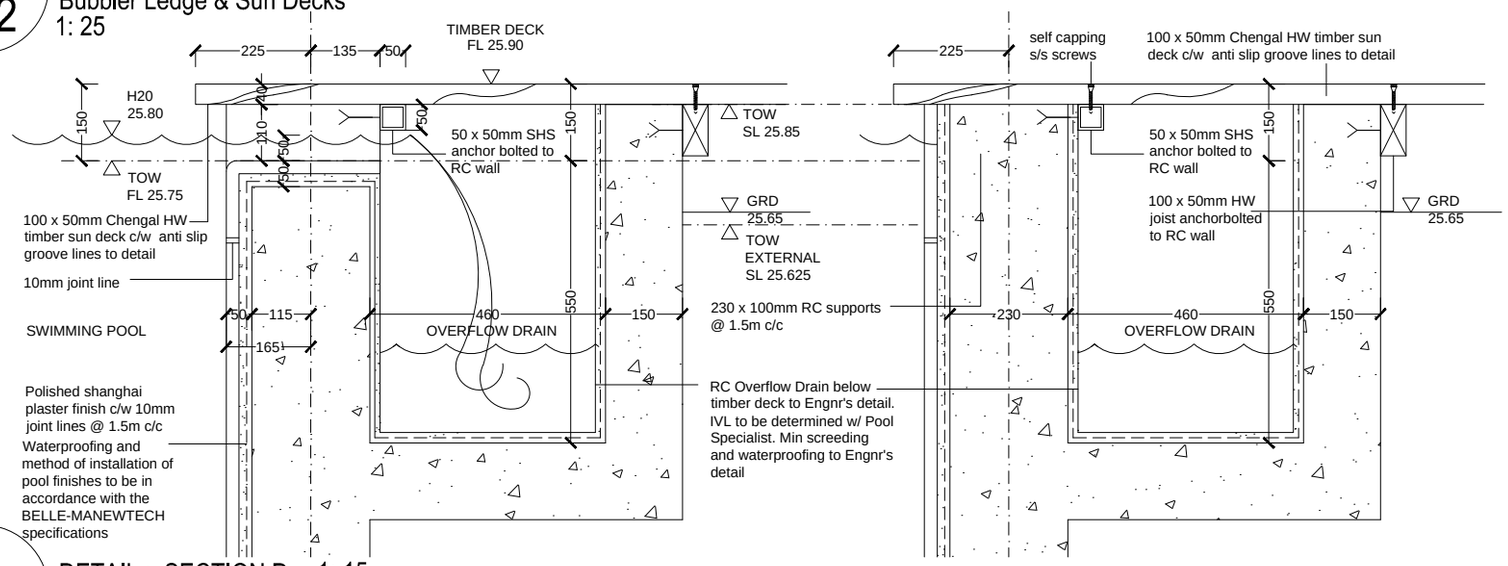

D / 302 DETAIL : SECTION D 1: 15 — Overflow drain below timber deck

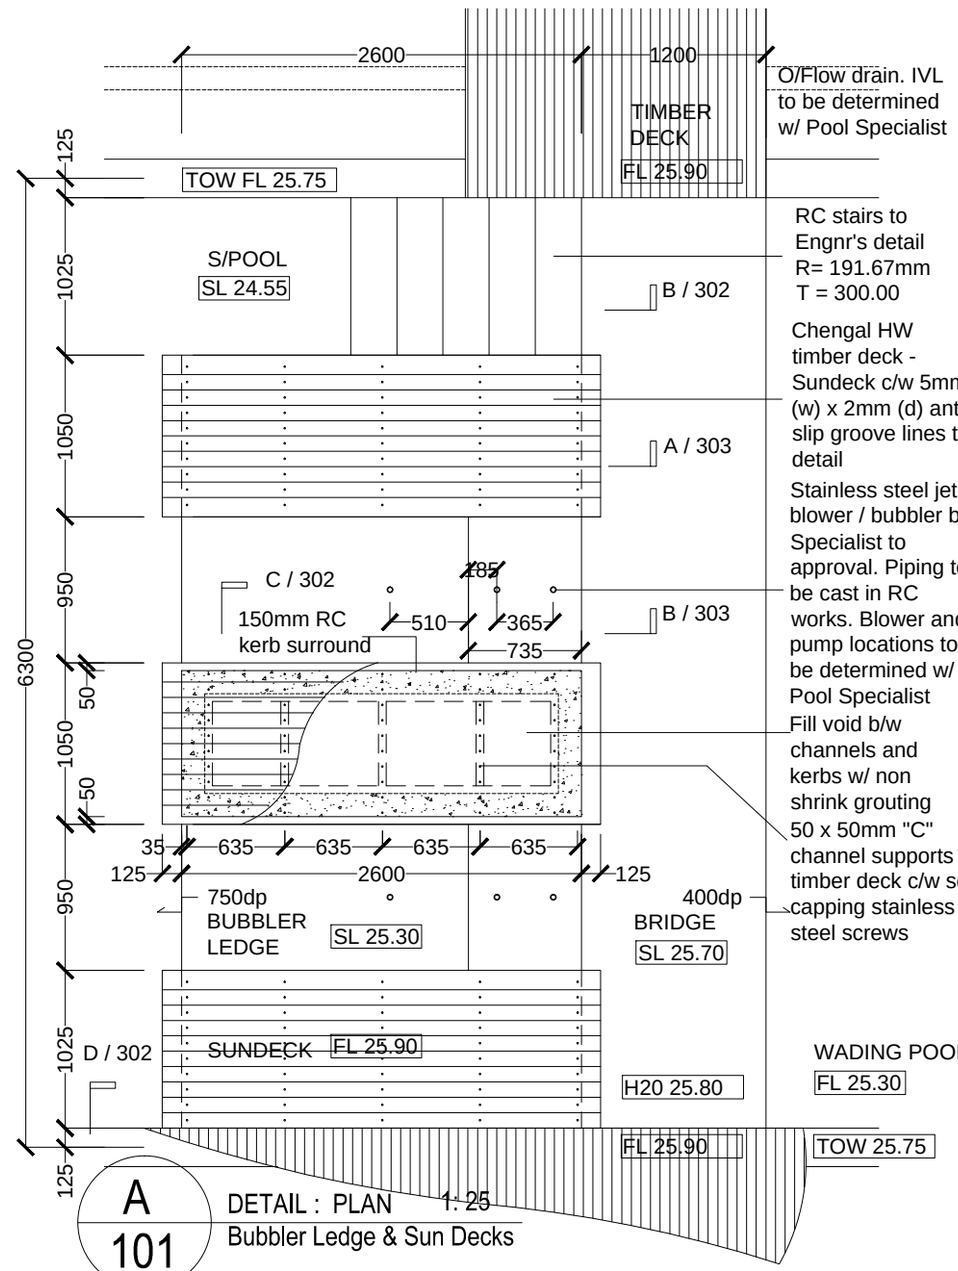

A / 101 DETAIL : PLAN 1: 25 — Bubbler Ledge & Sun Decks