AXO : guardhouse
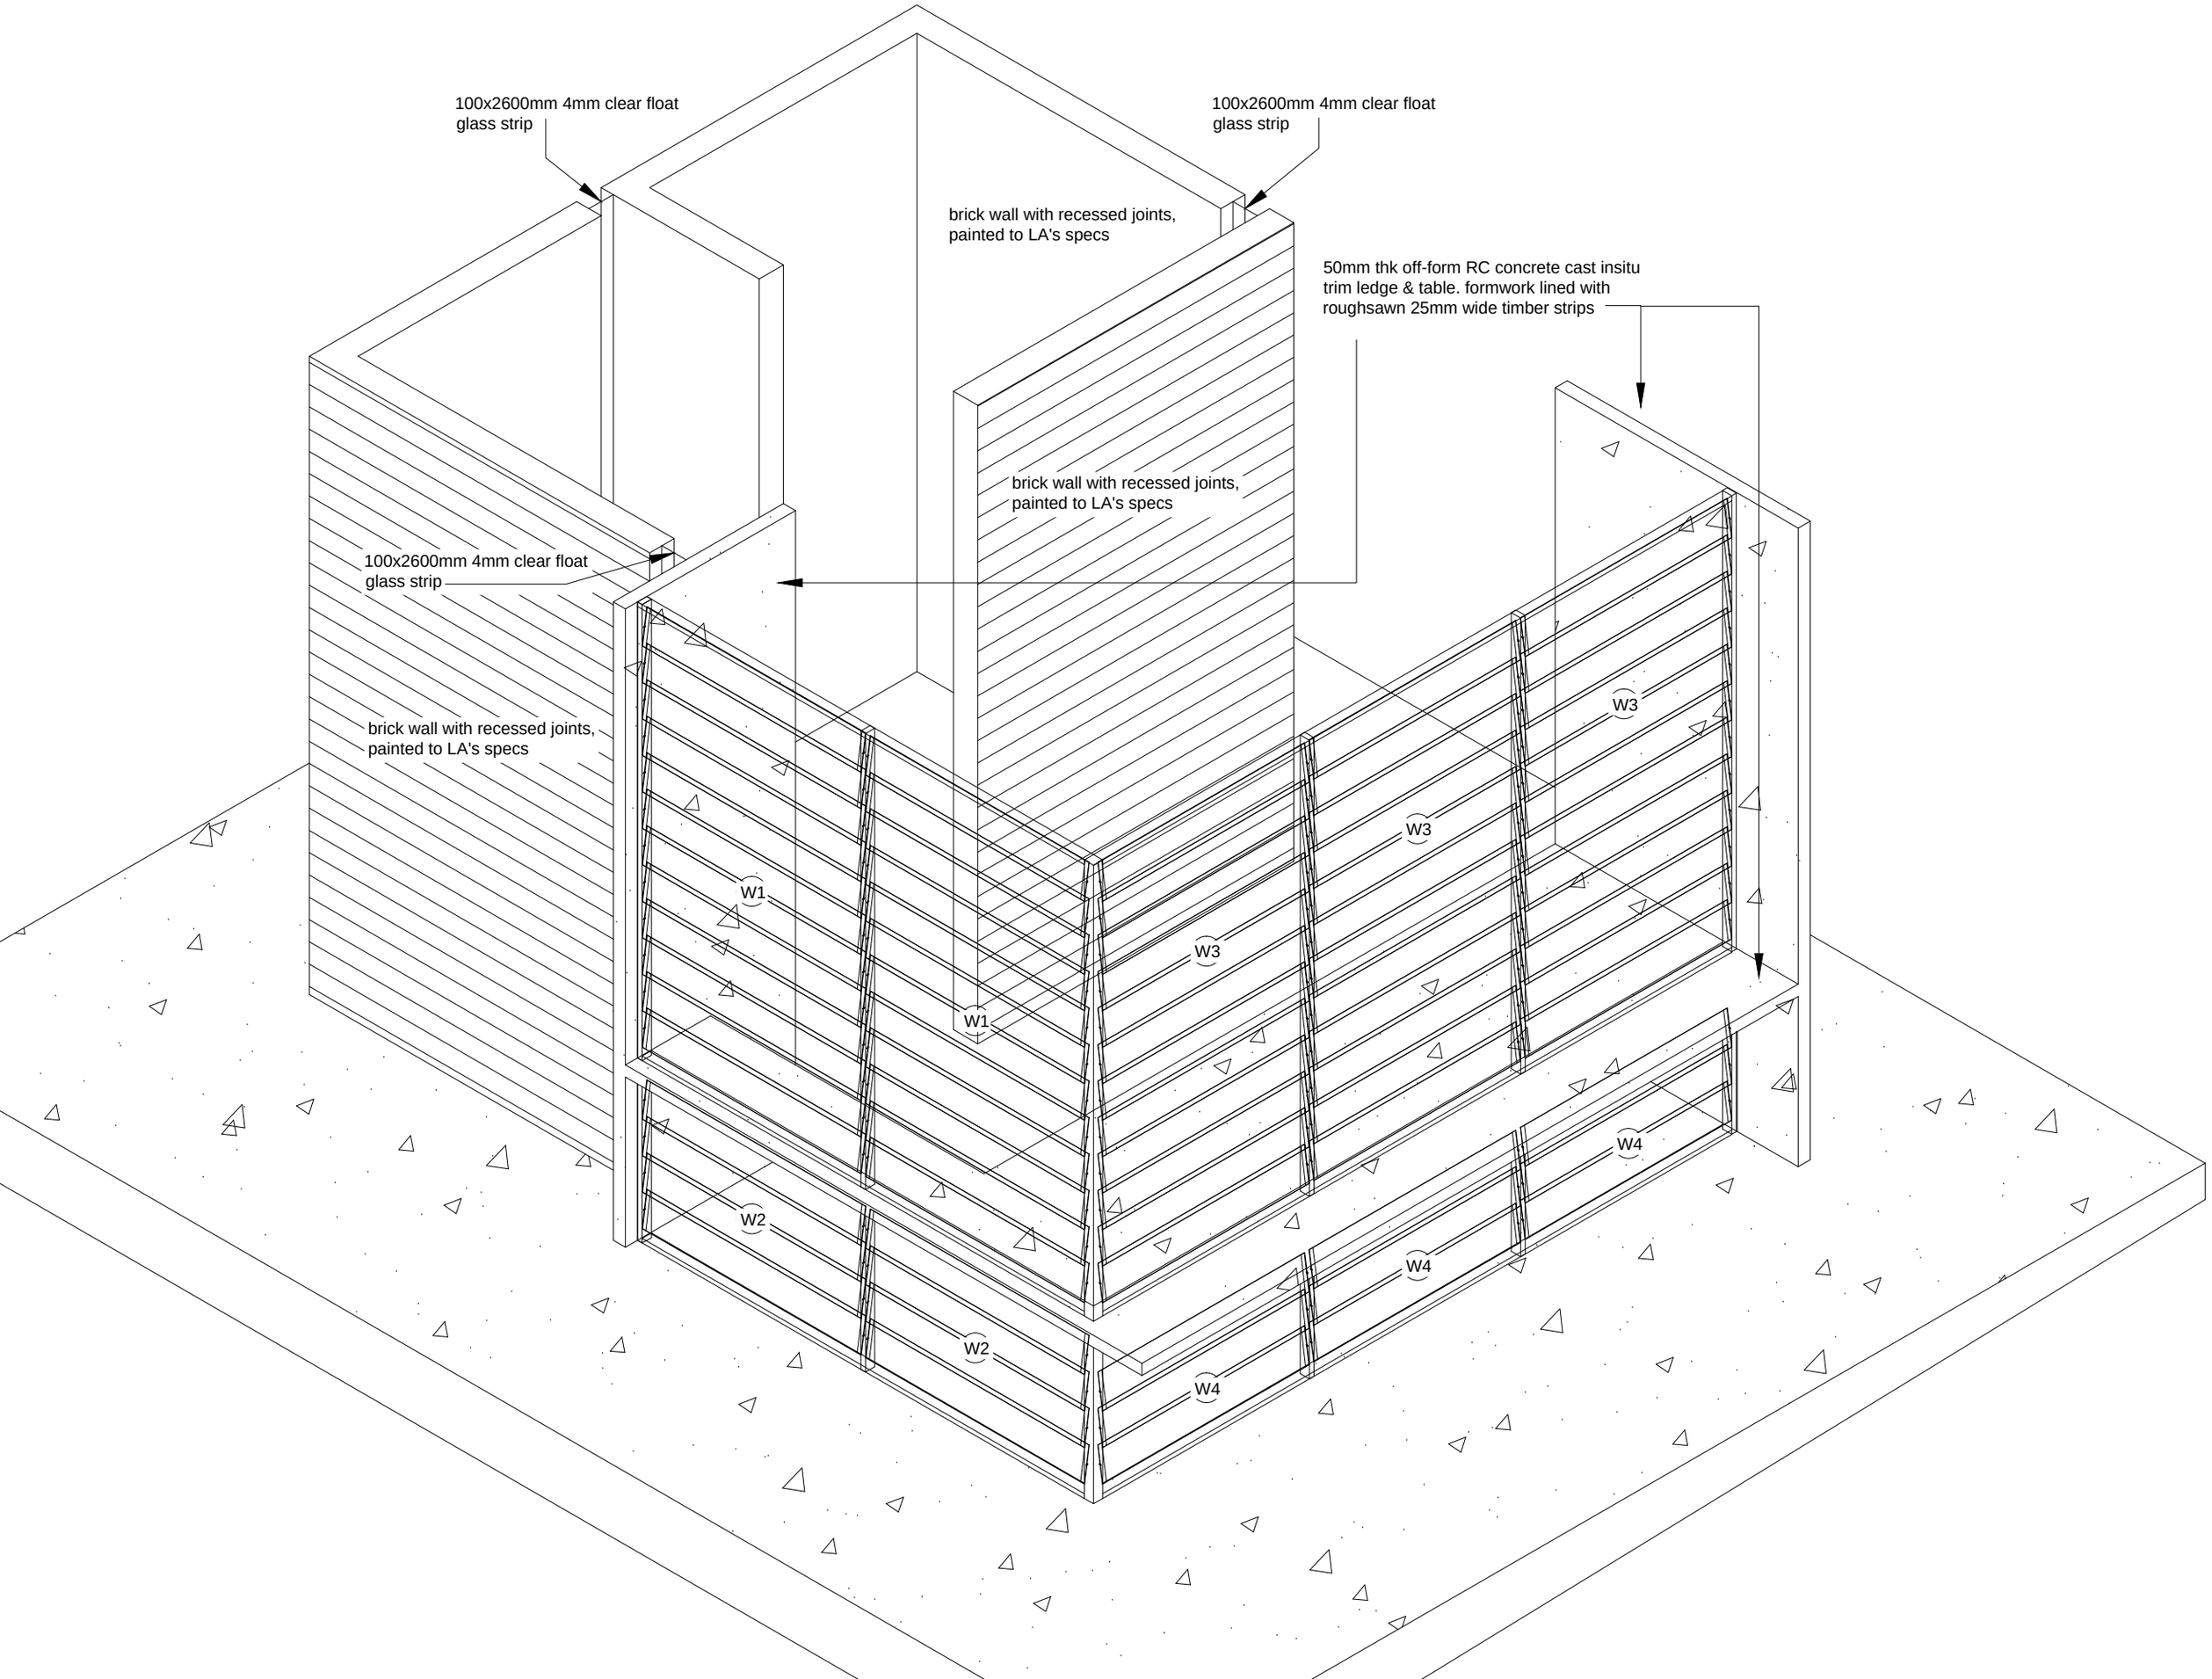
NOT TO SCALE