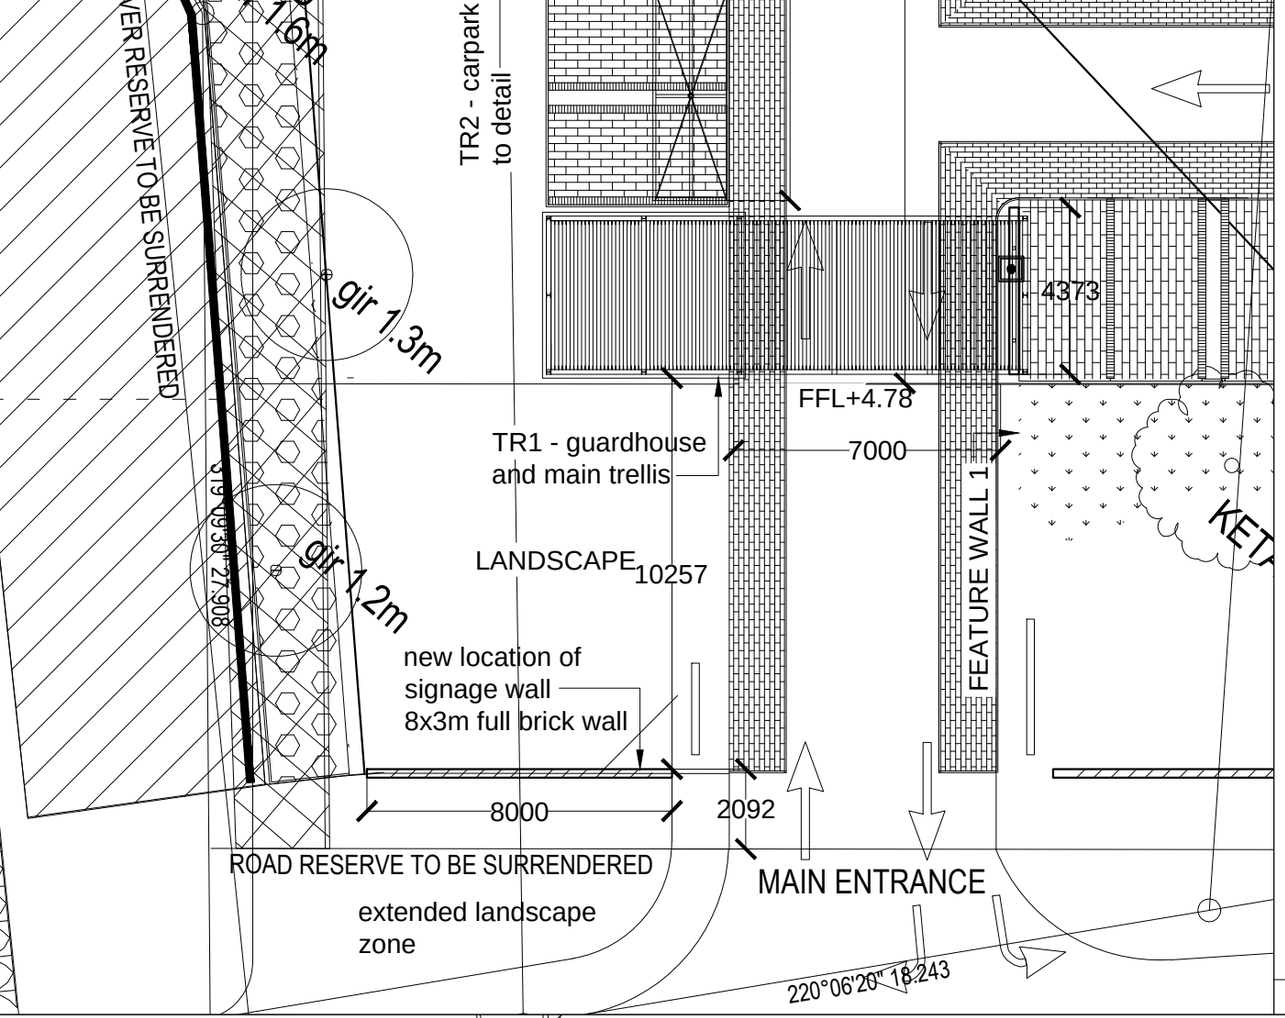

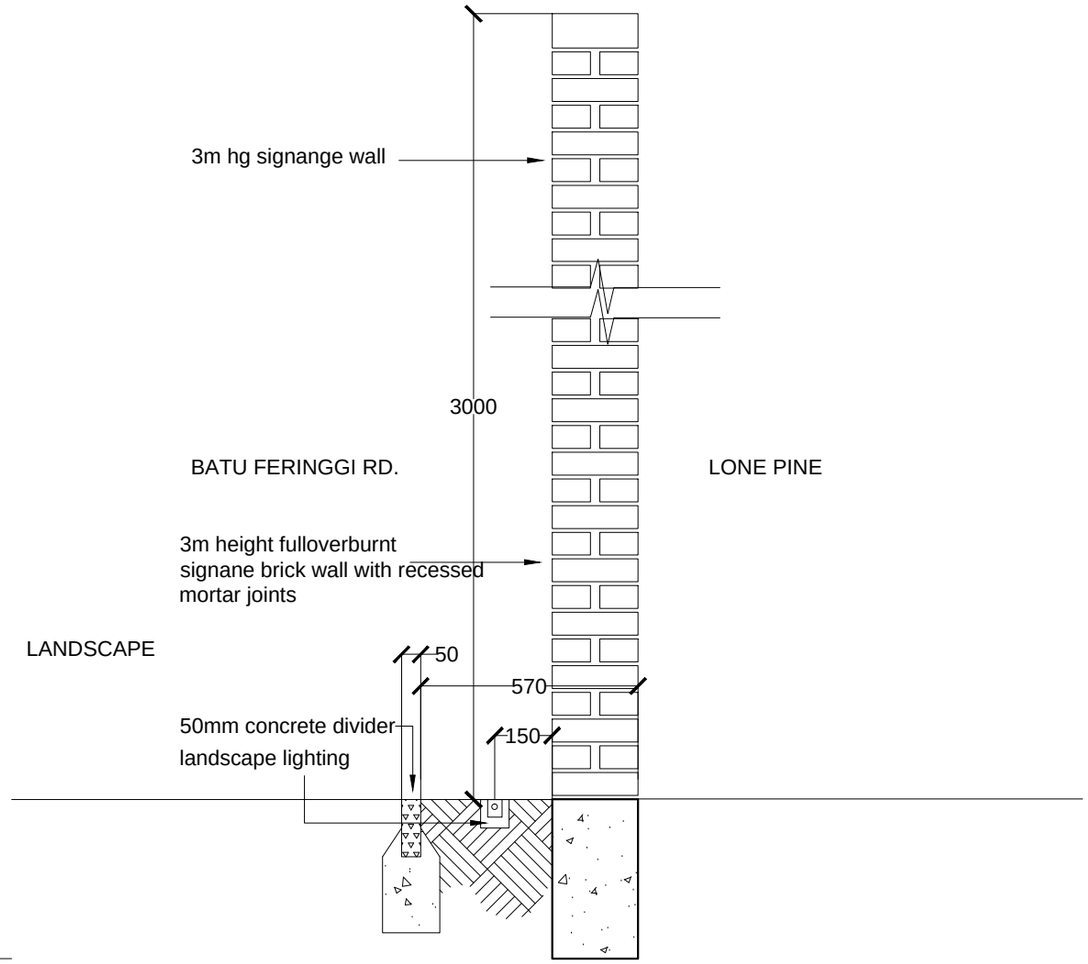

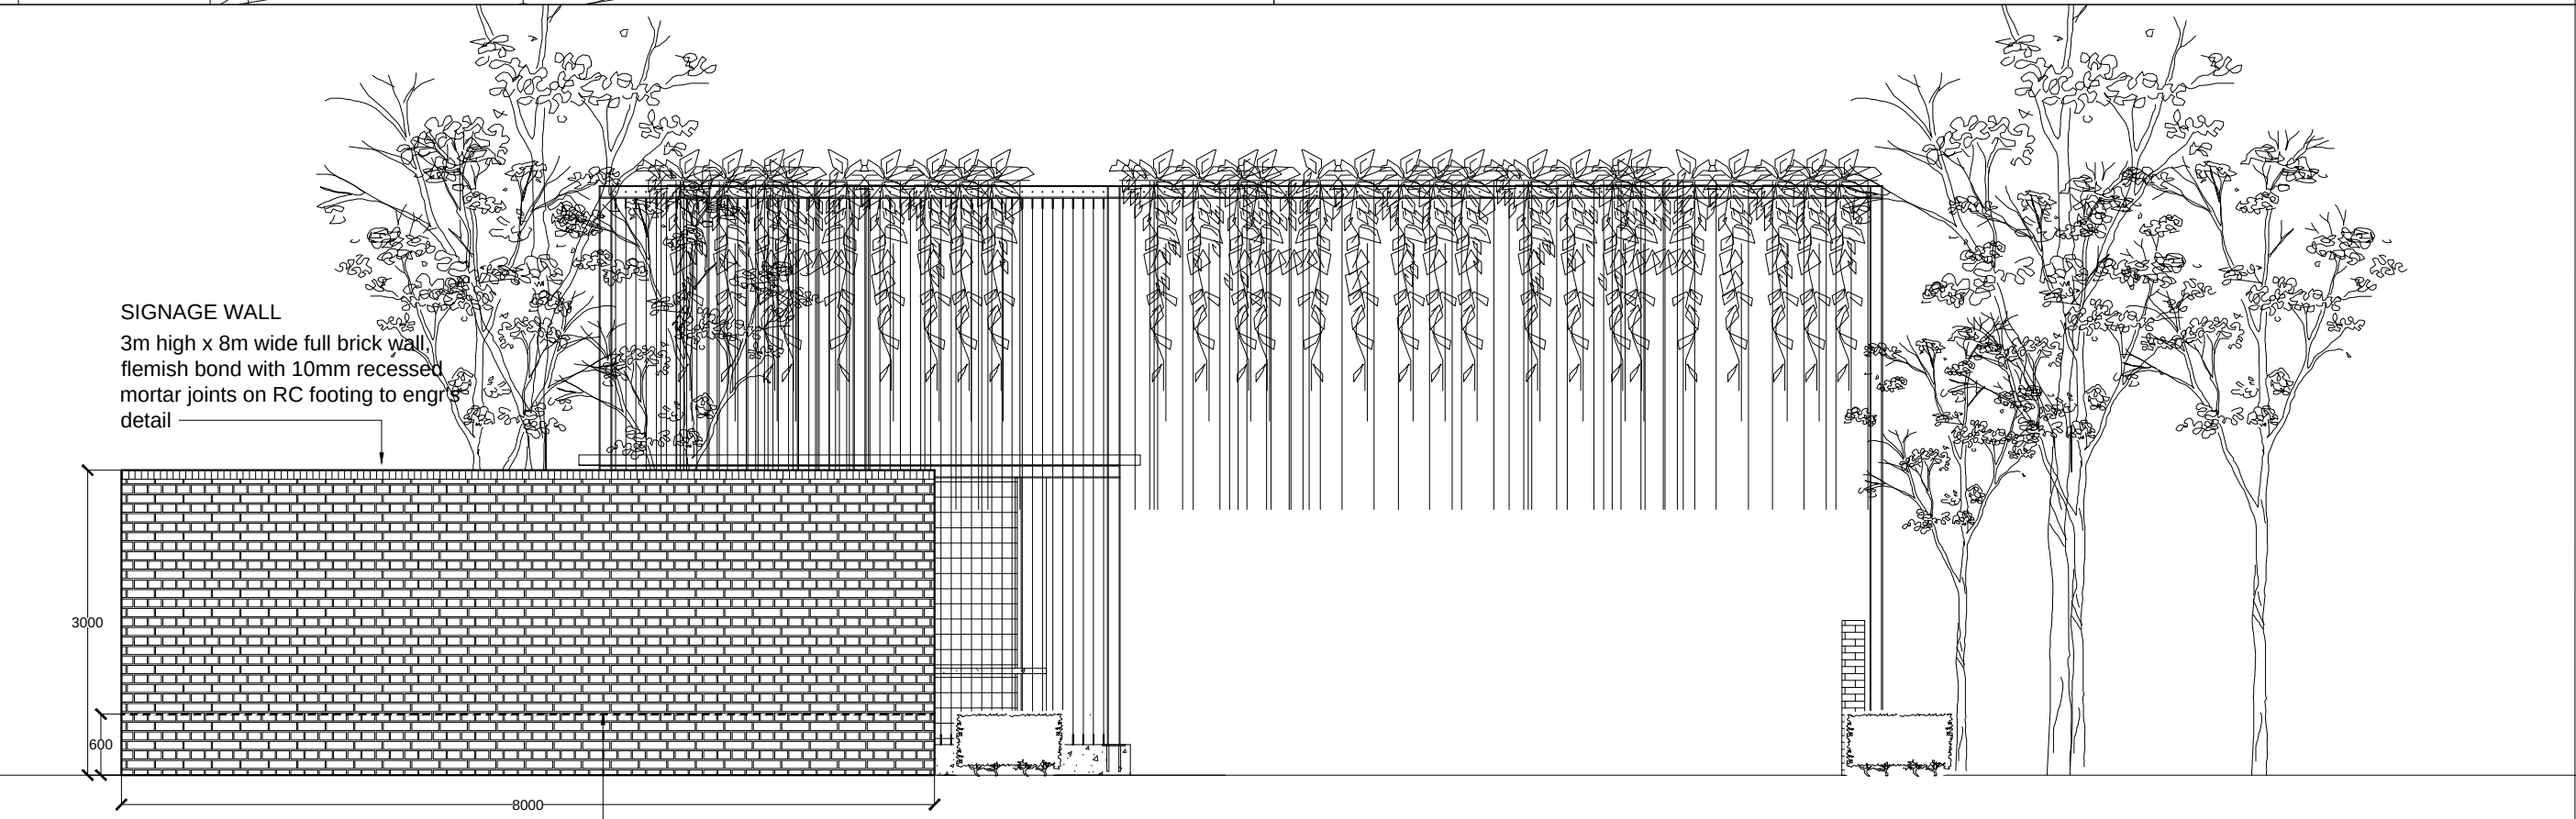

BRICK SIGNAGE WALL

Scale 1:75