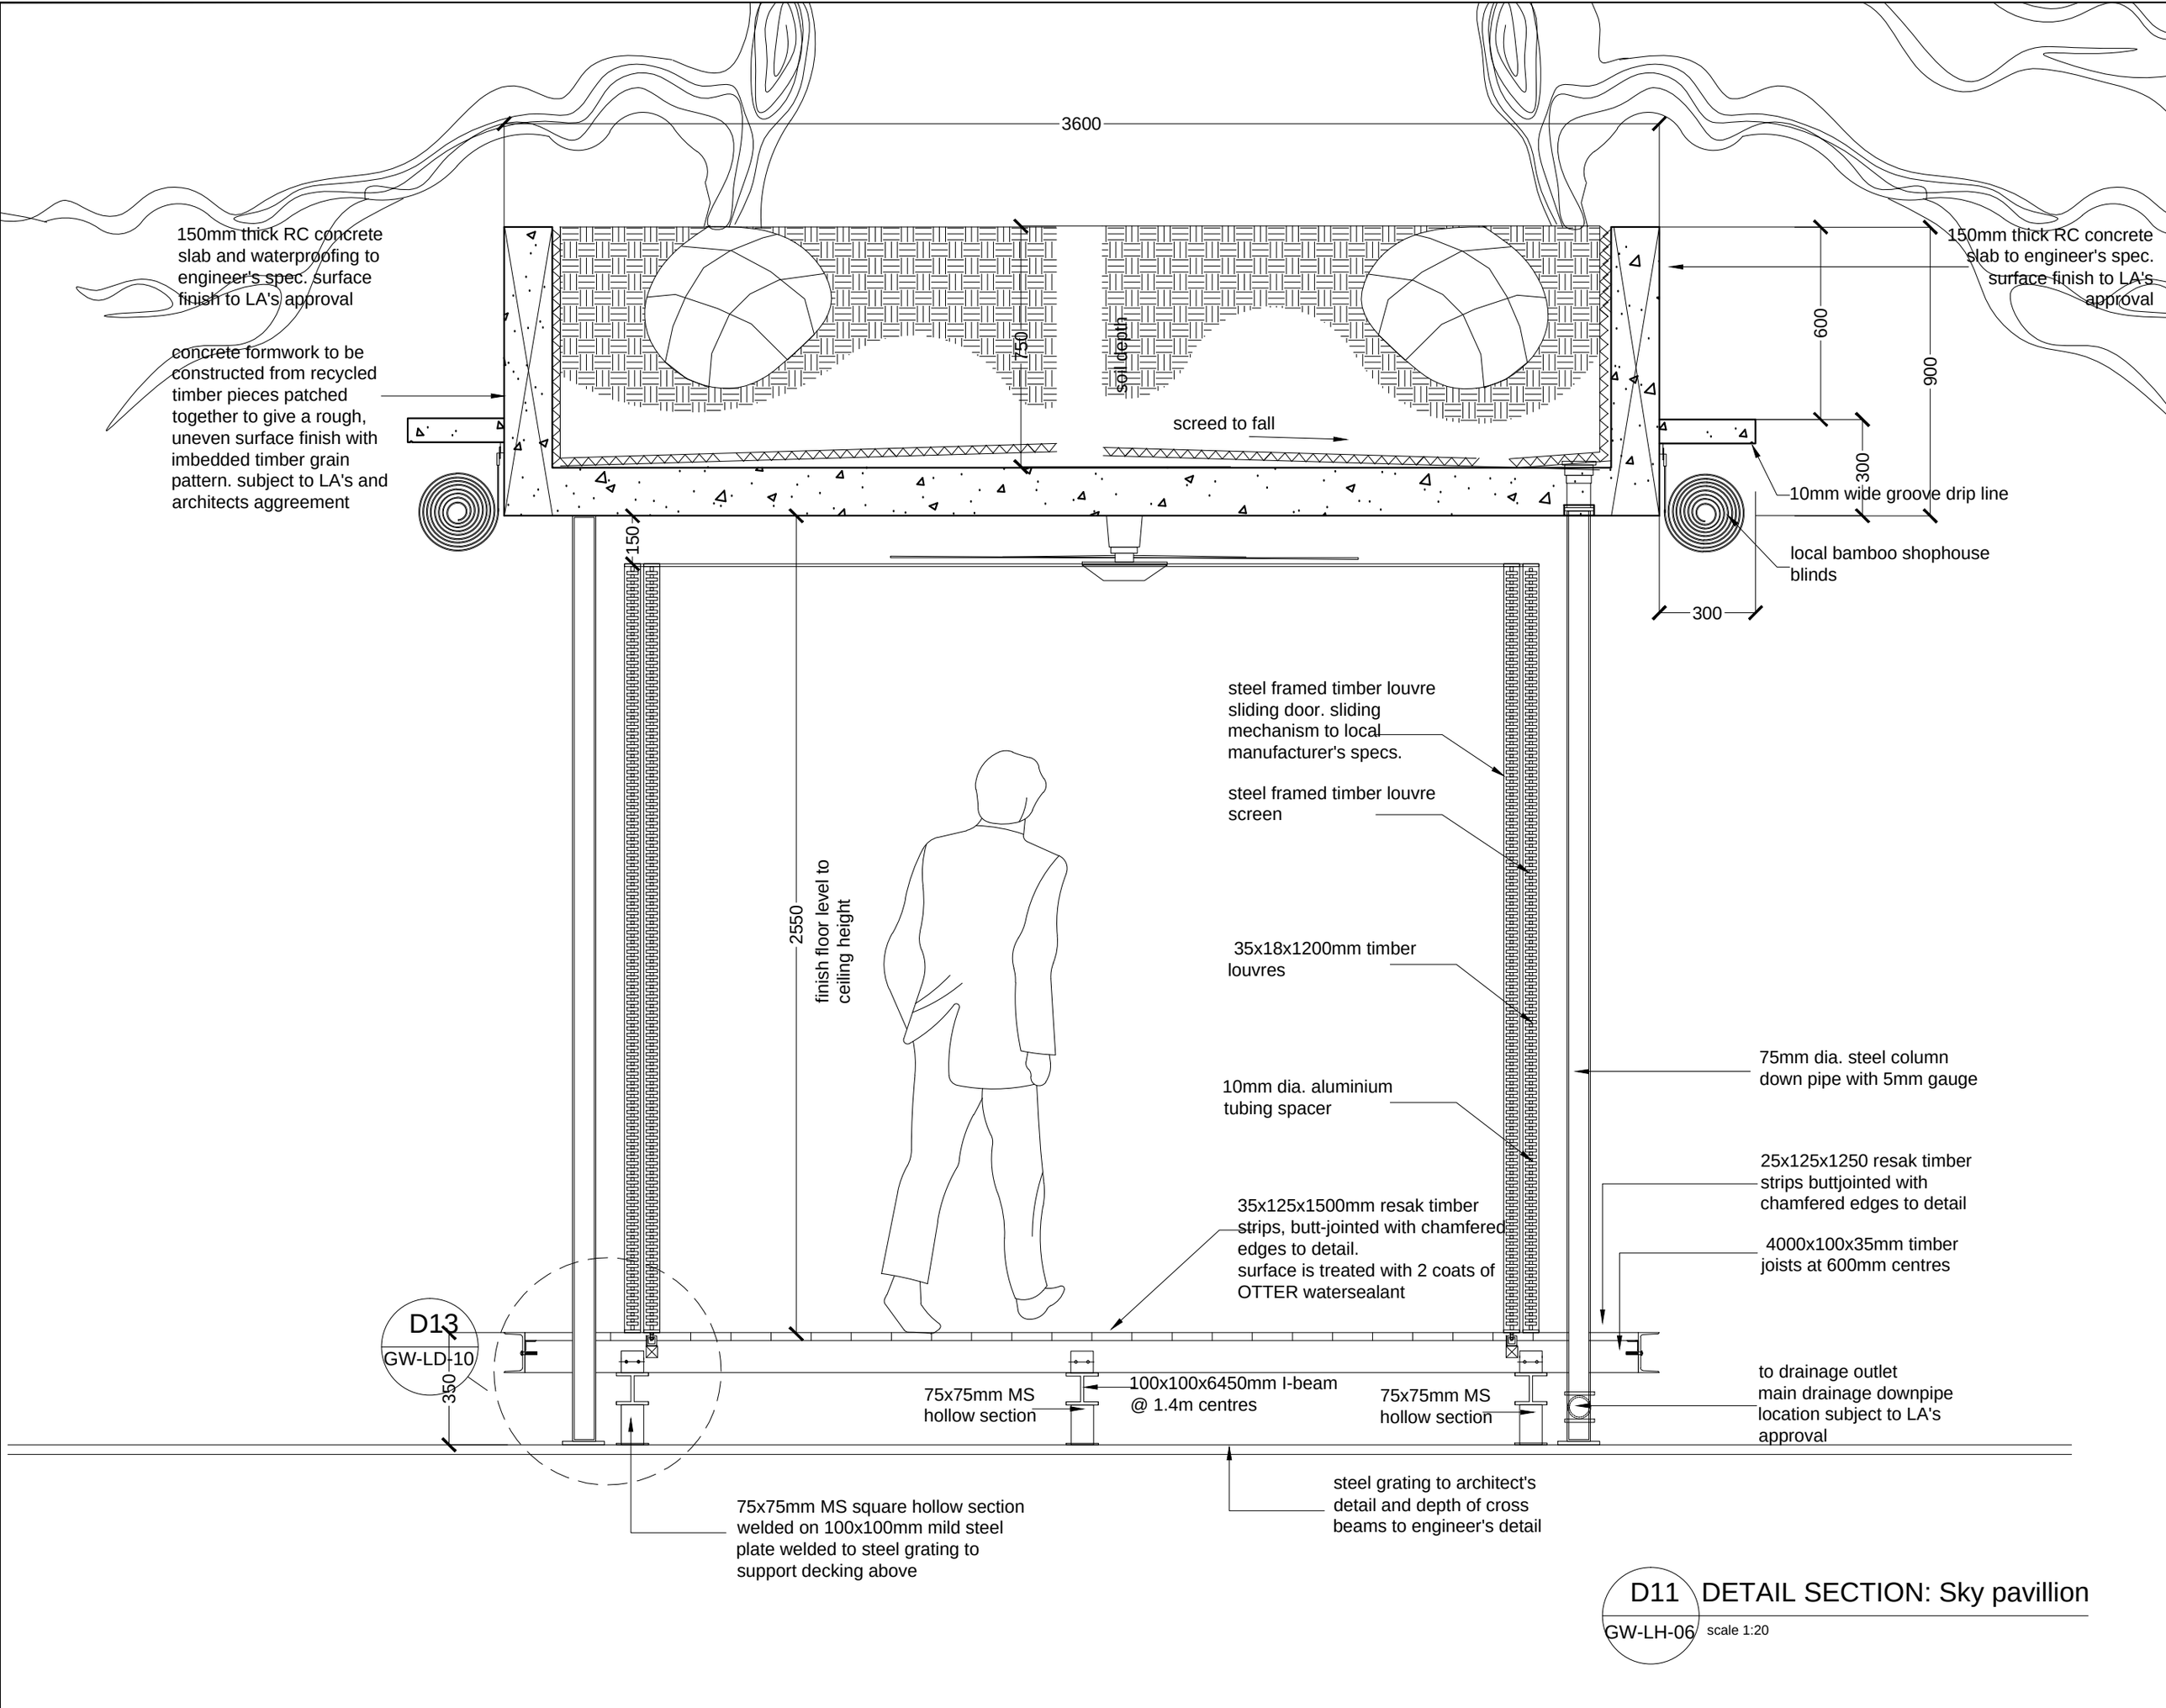

D11 DETAIL SECTION: Sky pavillion

GW-LH-06 scale 1:20